CONTRACT 72781

| F.A.S RTE. | SECTION | COUNTY | TOTAL SHEETS | SHEET NO. |
|---|---|---|---|---|
| 1597 | 14 (W, RS-7) | ADAMS/PIKE | 152 | 35 |
| STA. 1368+00.00 | | TO STA. 1384+00.00 | | |
| FED. ROAD DIST. NO. 6 | ILLINOIS | FED. AID PROJECT | | |

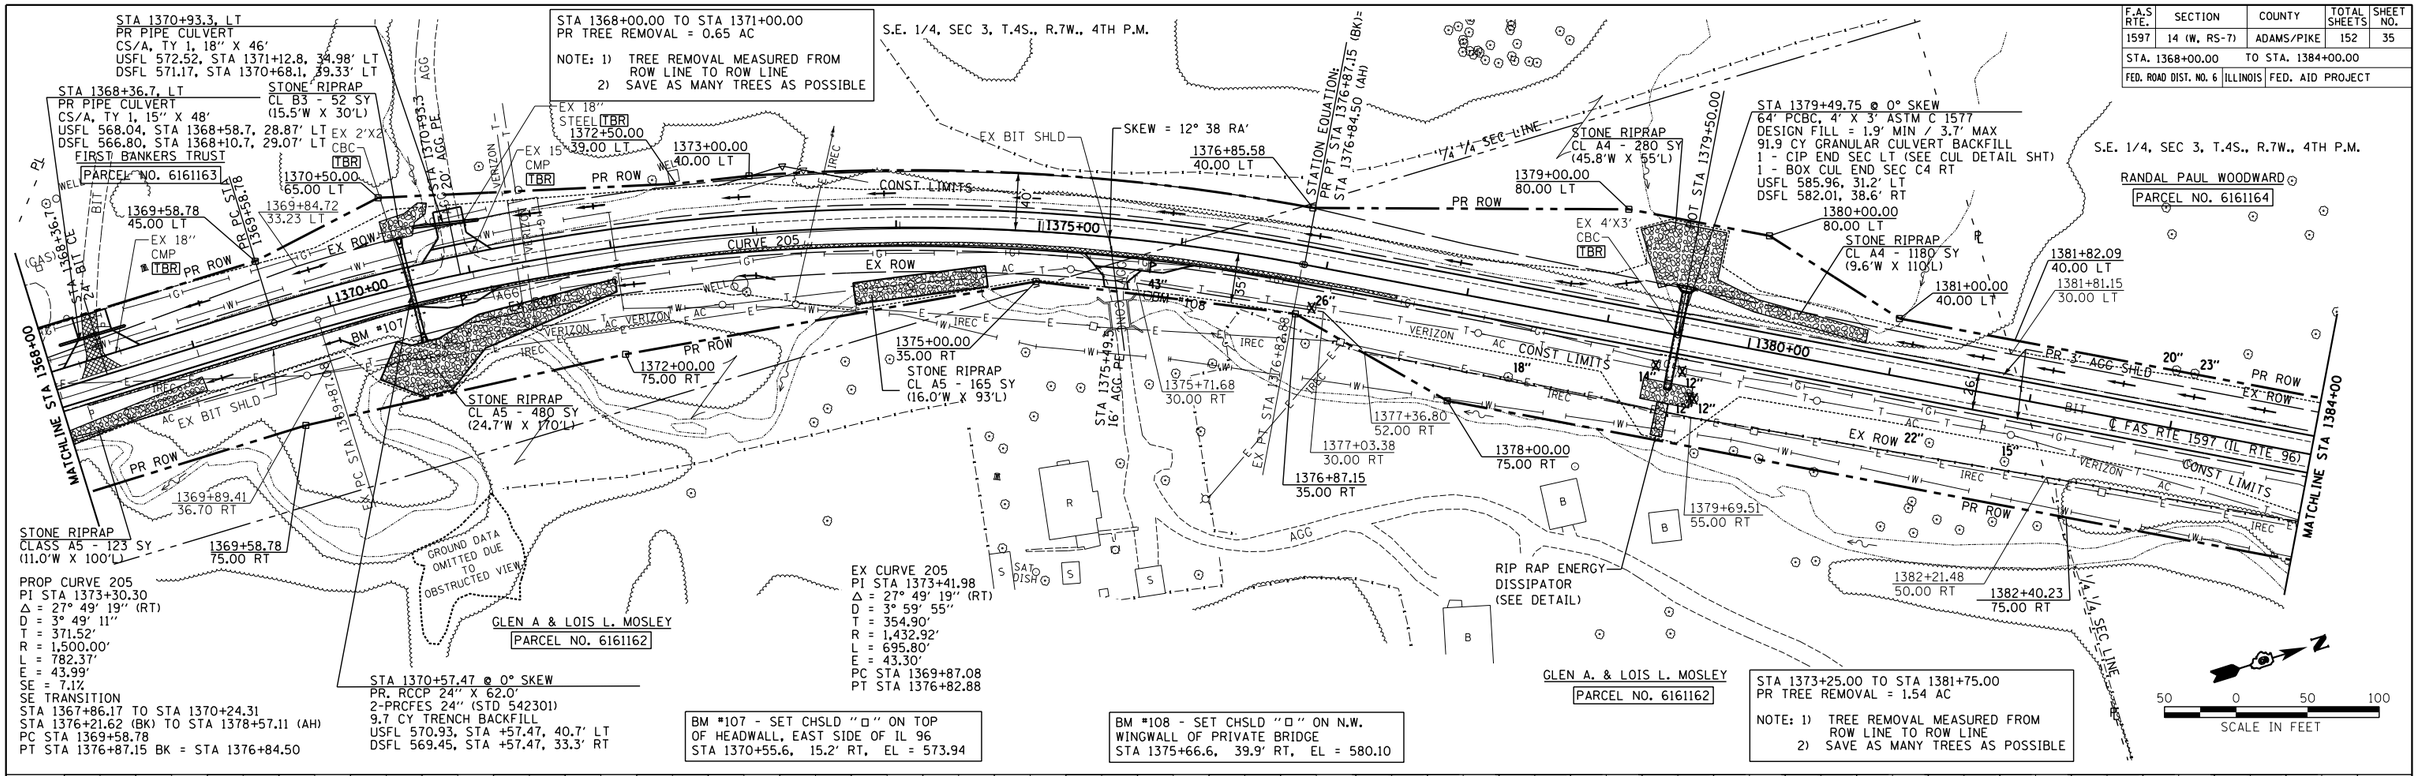


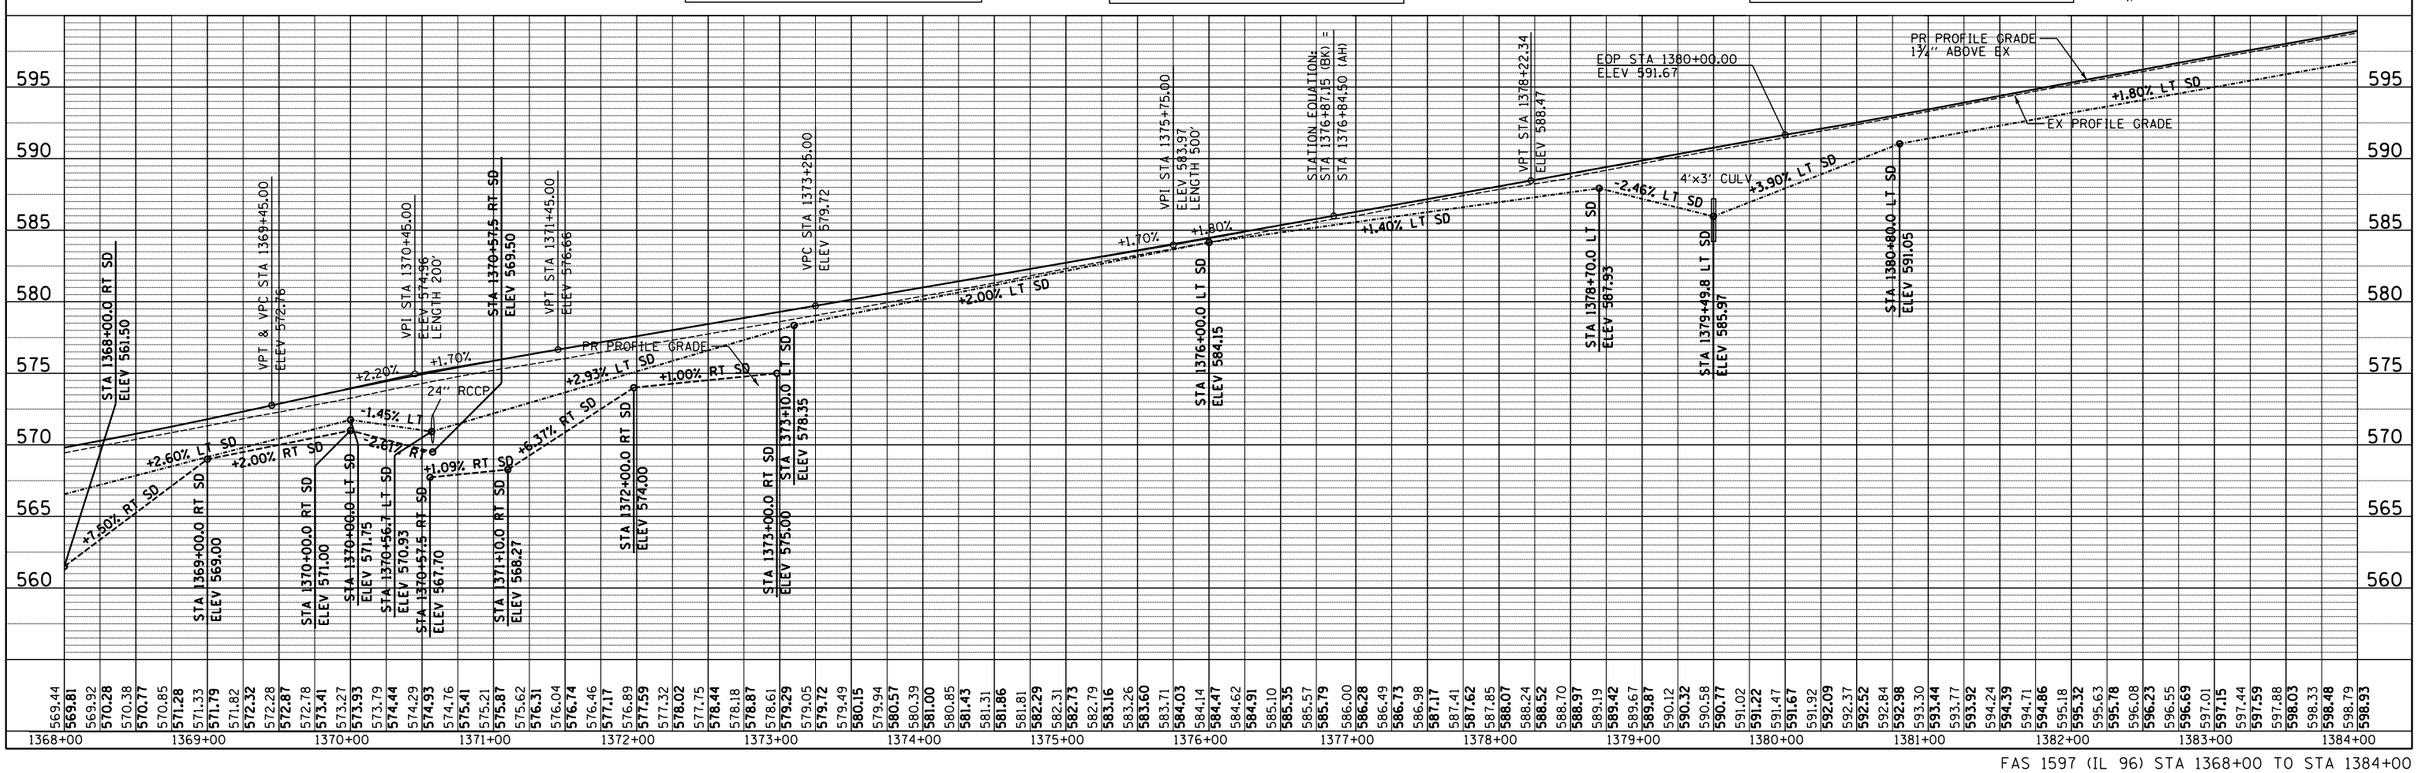


FAS 1597 (IL 96) STA 1368+00 TO STA 1384+00

PLAN: SURVEYED / PLOTTED / ALIGNMENT CHECKED / RT. OF WAY CHECKED / FIELD FILE NAME / NOTE BOOK NO. / BY / DATE

PROFILE: SURVEYED / PLOTTED / GRADES CHECKED / BENCH MARK NOTED / STRUCTURE NOTATNS CHKD / NOTE BOOK NO. / BY / DATE