CONTRACT 72781

F.A.S RTE.	SECTION	COUNTY	TOTAL SHEETS	SHEET NO.
1597	14 (W, RS-7)	ADAMS/PIKE	152	41
STA. 10+00.00		TO STA. 11+20.48		
FED. ROAD DIST. NO. 6	ILLINOIS	FED. AID PROJECT		

PLAN
SURVEYED
PLOTTED
ALIGNMENT CHECKED
PT. OF BEG'N CHECKED
LOAD FILE NAME
NOTE BOOK
NO.
BY
DATE

PROFILE
SURVEYED
PLOTTED
GRADES CHECKED
BENCH MARKS NOTED
STRUCTURE NO(S).
NOTE BOOK
NO.
BY
DATE

N

20 0 20 40

SCALE IN FEET

N.E. 1/4, SEC 3, T.4S., R.7W., 4TH P.M.

RONALD D. & BECKY K. WOODWARD

STA 1397+31.97 (IL RTE 96)
= STA 10+00.00 (TR 2350N)

BM #110 - SET 60D SPIKE NAIL
IN P.P. ON EAST SIDE OF IL 96
STA 1403+85.4, 61.5' RT, EL = 628.41

1398+50.00
50.00 RT

1397+58.16
30.46 RT

1397+65.20
136.22 RT

1397+85.11
196.01 RT

1397+51.78
206.70 RT

1397+38.95
155.00 RT

1397+20.52
30.00 RT

1397+08.86
30.61 RT

1396+89.31
30.00 LT

PR ROW
EX ROW
POTS
Sta 11+12.56
Pt Sta 12+19.39
TR 48 (2350N)
10+00
+31
96°43'20"
STEEL DECK
1/4 SEC LINE & PL

EX TR 2350N CURVE (TO BE FIELD VERIFIED)
PI STA. = 11+66.70
Δ = 22° 59' 19" (LT)
D = 21° 31' 09"
R = 266.25'
T = 54.14'
L = 106.83'
E = 5.45'
P.C. STA. = 11+12.56
P.T. STA. = 12+19.39

S.E. 1/4, SEC 3, T.4S., R.7W., 4TH P.M.

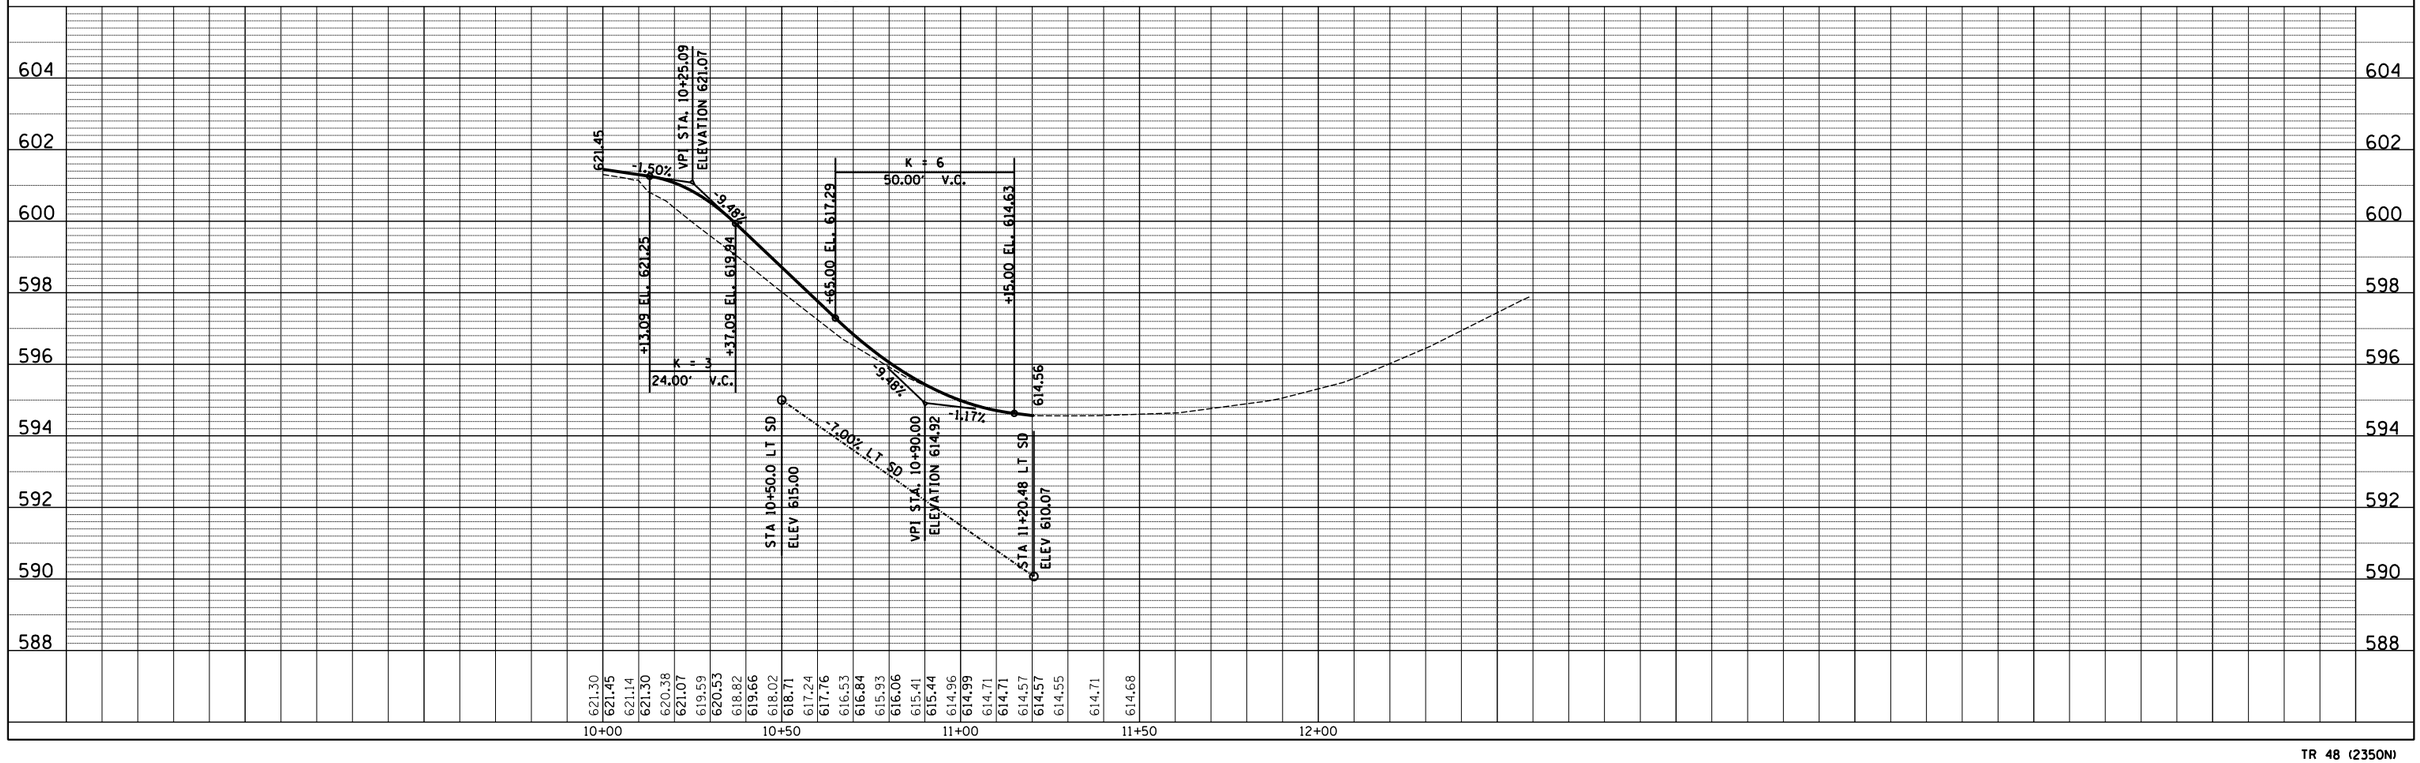

TR 48 (2350N)