SIGN	LOCATION	M11-I100	M3-1	M3-3	M4-8	M4-8	M4-8a	M5-1	M6-1	M6-2	M6-3	R11-3		SQ. FT.	WOOD SIGN SUPPORT		COMMENTS
		24" X 24"	24" X 12"	24" X 12"	24" X 12"	30" X 15"	24" X 18"	21" X 15"	21" X 15"	21" X 15"	21" X 15"	60" X 30"	24" X 12"		No.	LENGTH	
1	IL 96 (INSET C)	1		1								1		18.50	2	30	13 MILES
1	I-172 (INSET C)	1		1								1		18.50	2	34	13 MILES
1A	IL 96 (INSET C)	1		1								1		18.50	2	30	12 MILES
1C	IL 96 (INSET B)	1										1		16.50	2	28	6.4 MILES
1D	IL 96 (INSET A)											1		12.50	2	25	2.5 MILES
1E	IL 96 (INSET A)											1		12.50	2	25	1.8 MILES
1F	IL 96 (INSET A)											1		12.50	2	25	0.8 MILES
1G	IL 96 (INSET A)											1		12.50	2	25	0.4 MILES
1H	IL 96 (INSET A)											1		12.50	2	25	1.1 MILES
1I	IL 96 (INSET A)	1	1									1		18.50	2	30	1.8 MILES
1I	I-72 (INSET A)	1	1									1		18.50	2	34	1.8 MILES
2	IL 96 (INSET C)	1		1	1				1					10.19	1	16	
2A	IL 96 (INSET C)	1		1	1				1					10.19	1	16	
2B	I-72 (INSET C)	2		2		2					2			22.64	1	18	
2B	IL 96 (INSET B)	2		2	2						2			20.38	1	16	
2B	IL 96 (INSET A)	2		2	2						2			20.38	1	16	
2C	IL 96 (INSET C)	1		1	1			1						10.19	1	16	
2D	I-72 (INSET A)	1		1	1					1				10.19	1	18	
3	I-172 (INSET C)	1	1		1					1				10.19	1	18	
3A	IL 96 (INSET A)	1	1		1				1					10.19	1	16	
3B	IL 96 (INSET A)	1	1		1						1			10.19	1	16	
3B	I-72 (INSET A)	2	2			2					2			22.64	1	18	
3C	FAS 2259 (INSET A)	1	1		1				1					10.19	1	16	
3C	IL 96 (INSET A)	1	1		1				1					10.19	1	16	
4	I-172 RAMP (INSET C)	1	1				1							9.00	1	17	
4A	I-72 RAMP (INSET A)	1		1			1							9.00	1	17	
5A	I-72 MED (INSET D)	1	1			1					1		1	13.32	1	19	I-172
5A	I-72 RT (INSET D)	1	1			1					1		1	13.32	1	19	I-172
5B	I-172 MED (INSET D)	1		1		1					1		1	13.32	1	19	I-72
5B	I-172 RT (INSET D)	1		1		1					1		1	13.32	1	19	I-72
	TOTALS	29	12	16	13	8	2	1	5	2	13	11	4	420.53	41	637	

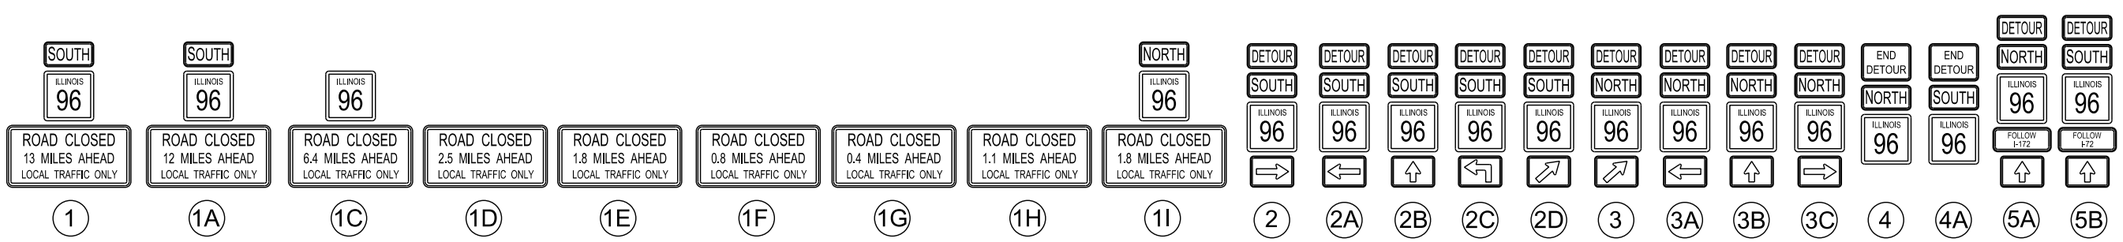

FILE NAME = MOT_DETOURS.dgn	USER NAME = natel	DESIGNED - DBS	REVISED - ·
		DRAWN - DEW	REVISED - ·
	PLOT SCALE = 100.0029 ' / in.	CHECKED - DBS	REVISED - ·
	PLOT DATE = 8/16/2013	DATE - 07/2013	REVISED - ·

STATE OF ILLINOIS
DEPARTMENT OF TRANSPORTATION

MAINTENANCE OF TRAFFIC
DETOURS – LOCAL ROADS

SCALE: NONE | SHEET NO. 2 OF 2 SHEETS | STA. | TO STA.

F.A.S RTE.	SECTION	COUNTY	TOTAL SHEETS	SHEET NO.
1597	14 (W, RS-7)	ADAMS/PIKE	152	43

CONTRACT NO. 72781

ILLINOIS FED. AID PROJECT