CONTRACT 72781

F.A.S. RTE.	SECTION	COUNTY	TOTAL SHEETS	SHEET NO.
1597	14 (W, RS-7)	ADAMS/PIKE	152	51
STA.		TO STA.		
FED. ROAD DIST. NO. 6	ILLINOIS	FED. AID PROJECT		

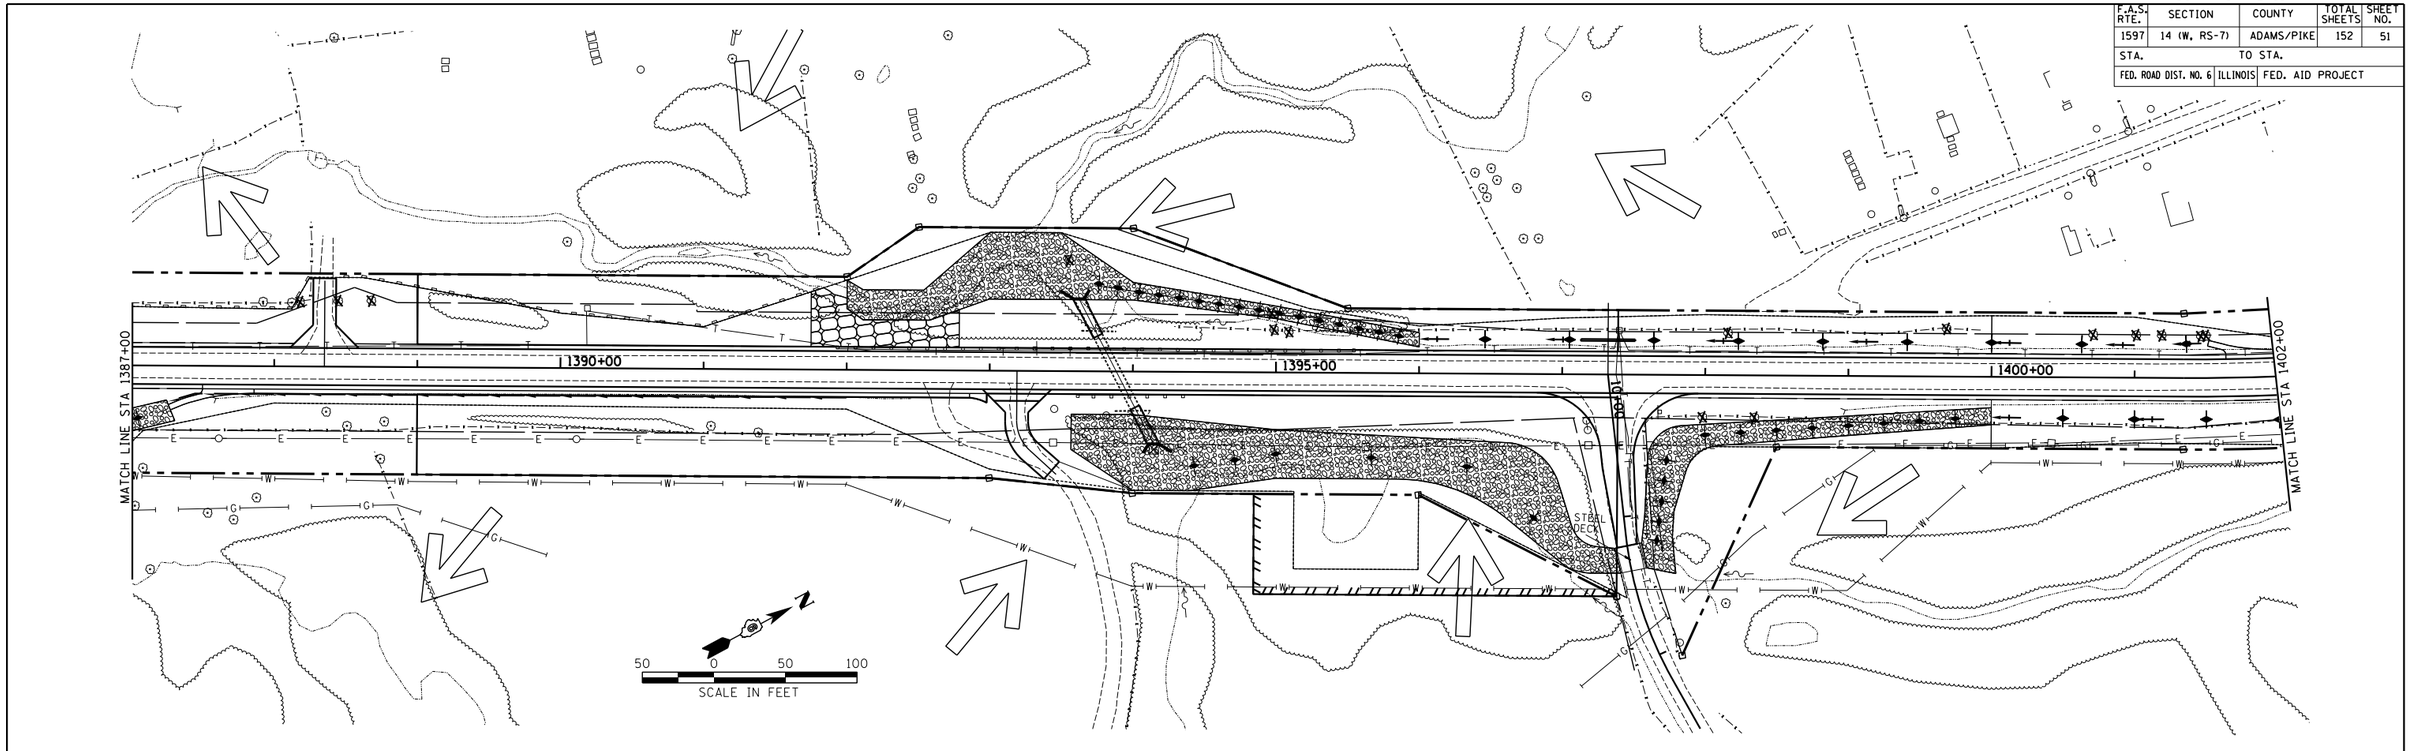

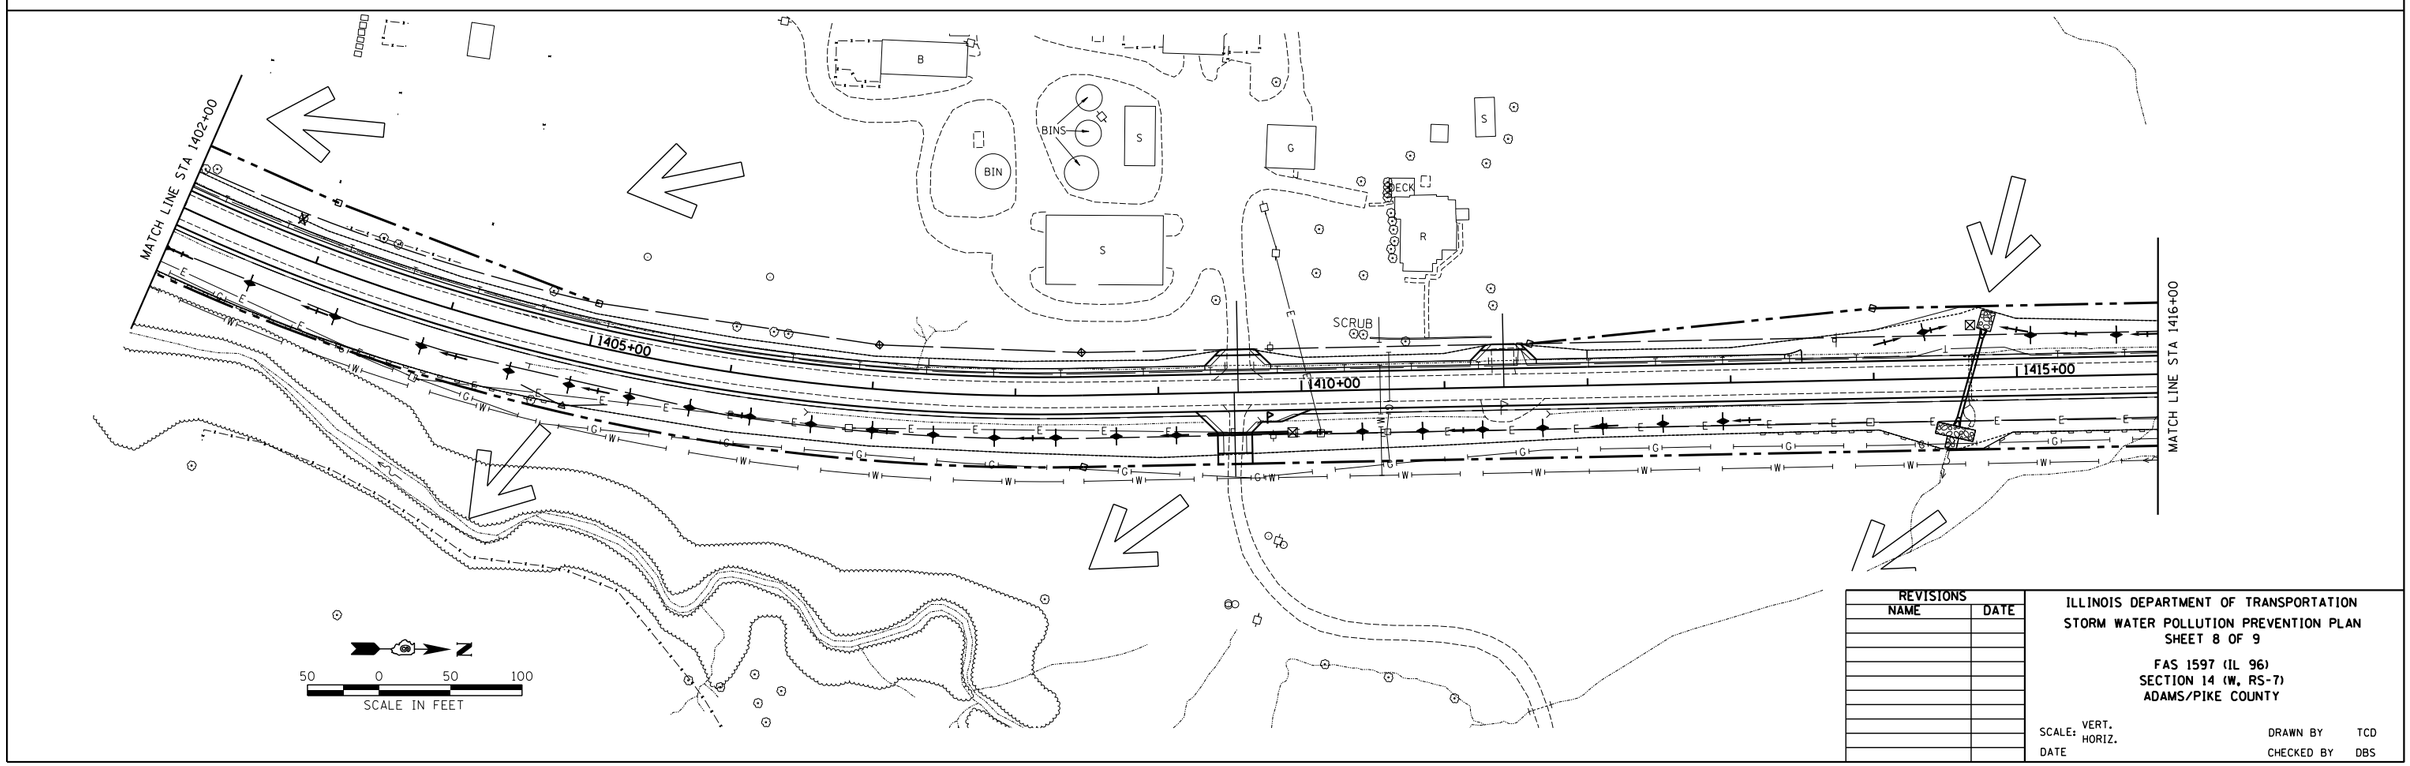

REVISIONS	
NAME	DATE

ILLINOIS DEPARTMENT OF TRANSPORTATION
STORM WATER POLLUTION PREVENTION PLAN
SHEET 8 OF 9

FAS 1597 (IL 96)
SECTION 14 (W, RS-7)
ADAMS/PIKE COUNTY

SCALE: VERT. HORIZ.
DATE
DRAWN BY TCD
CHECKED BY DBS

PLAN
NOTE BOOK NO.
SURVEYED
PLOTTED
ALIGNMENT CHECKED
RT. OF WAY CHECKED
CADD FILE NAME
BY
DATE

PROFILE
NOTE BOOK NO.
SURVEYED
PLOTTED
GRADES CHECKED
B.M. NOTED
STRUCTURE NOTATNS CHKD
BY
DATE

Z:\R\2010\R-10-013.12.IL-96 Pike Co to IL-57\MSV8\Design\58-PPP.dgn
8/16/2013
*REF01

58-PPP.dgn