FINAL SURVEY	BY	DATE
SURVEYED		
PLOTTED		
TEMPLATE		
NOTE BOOK		
AREAS		
AREAS CHECKED		
NO.		

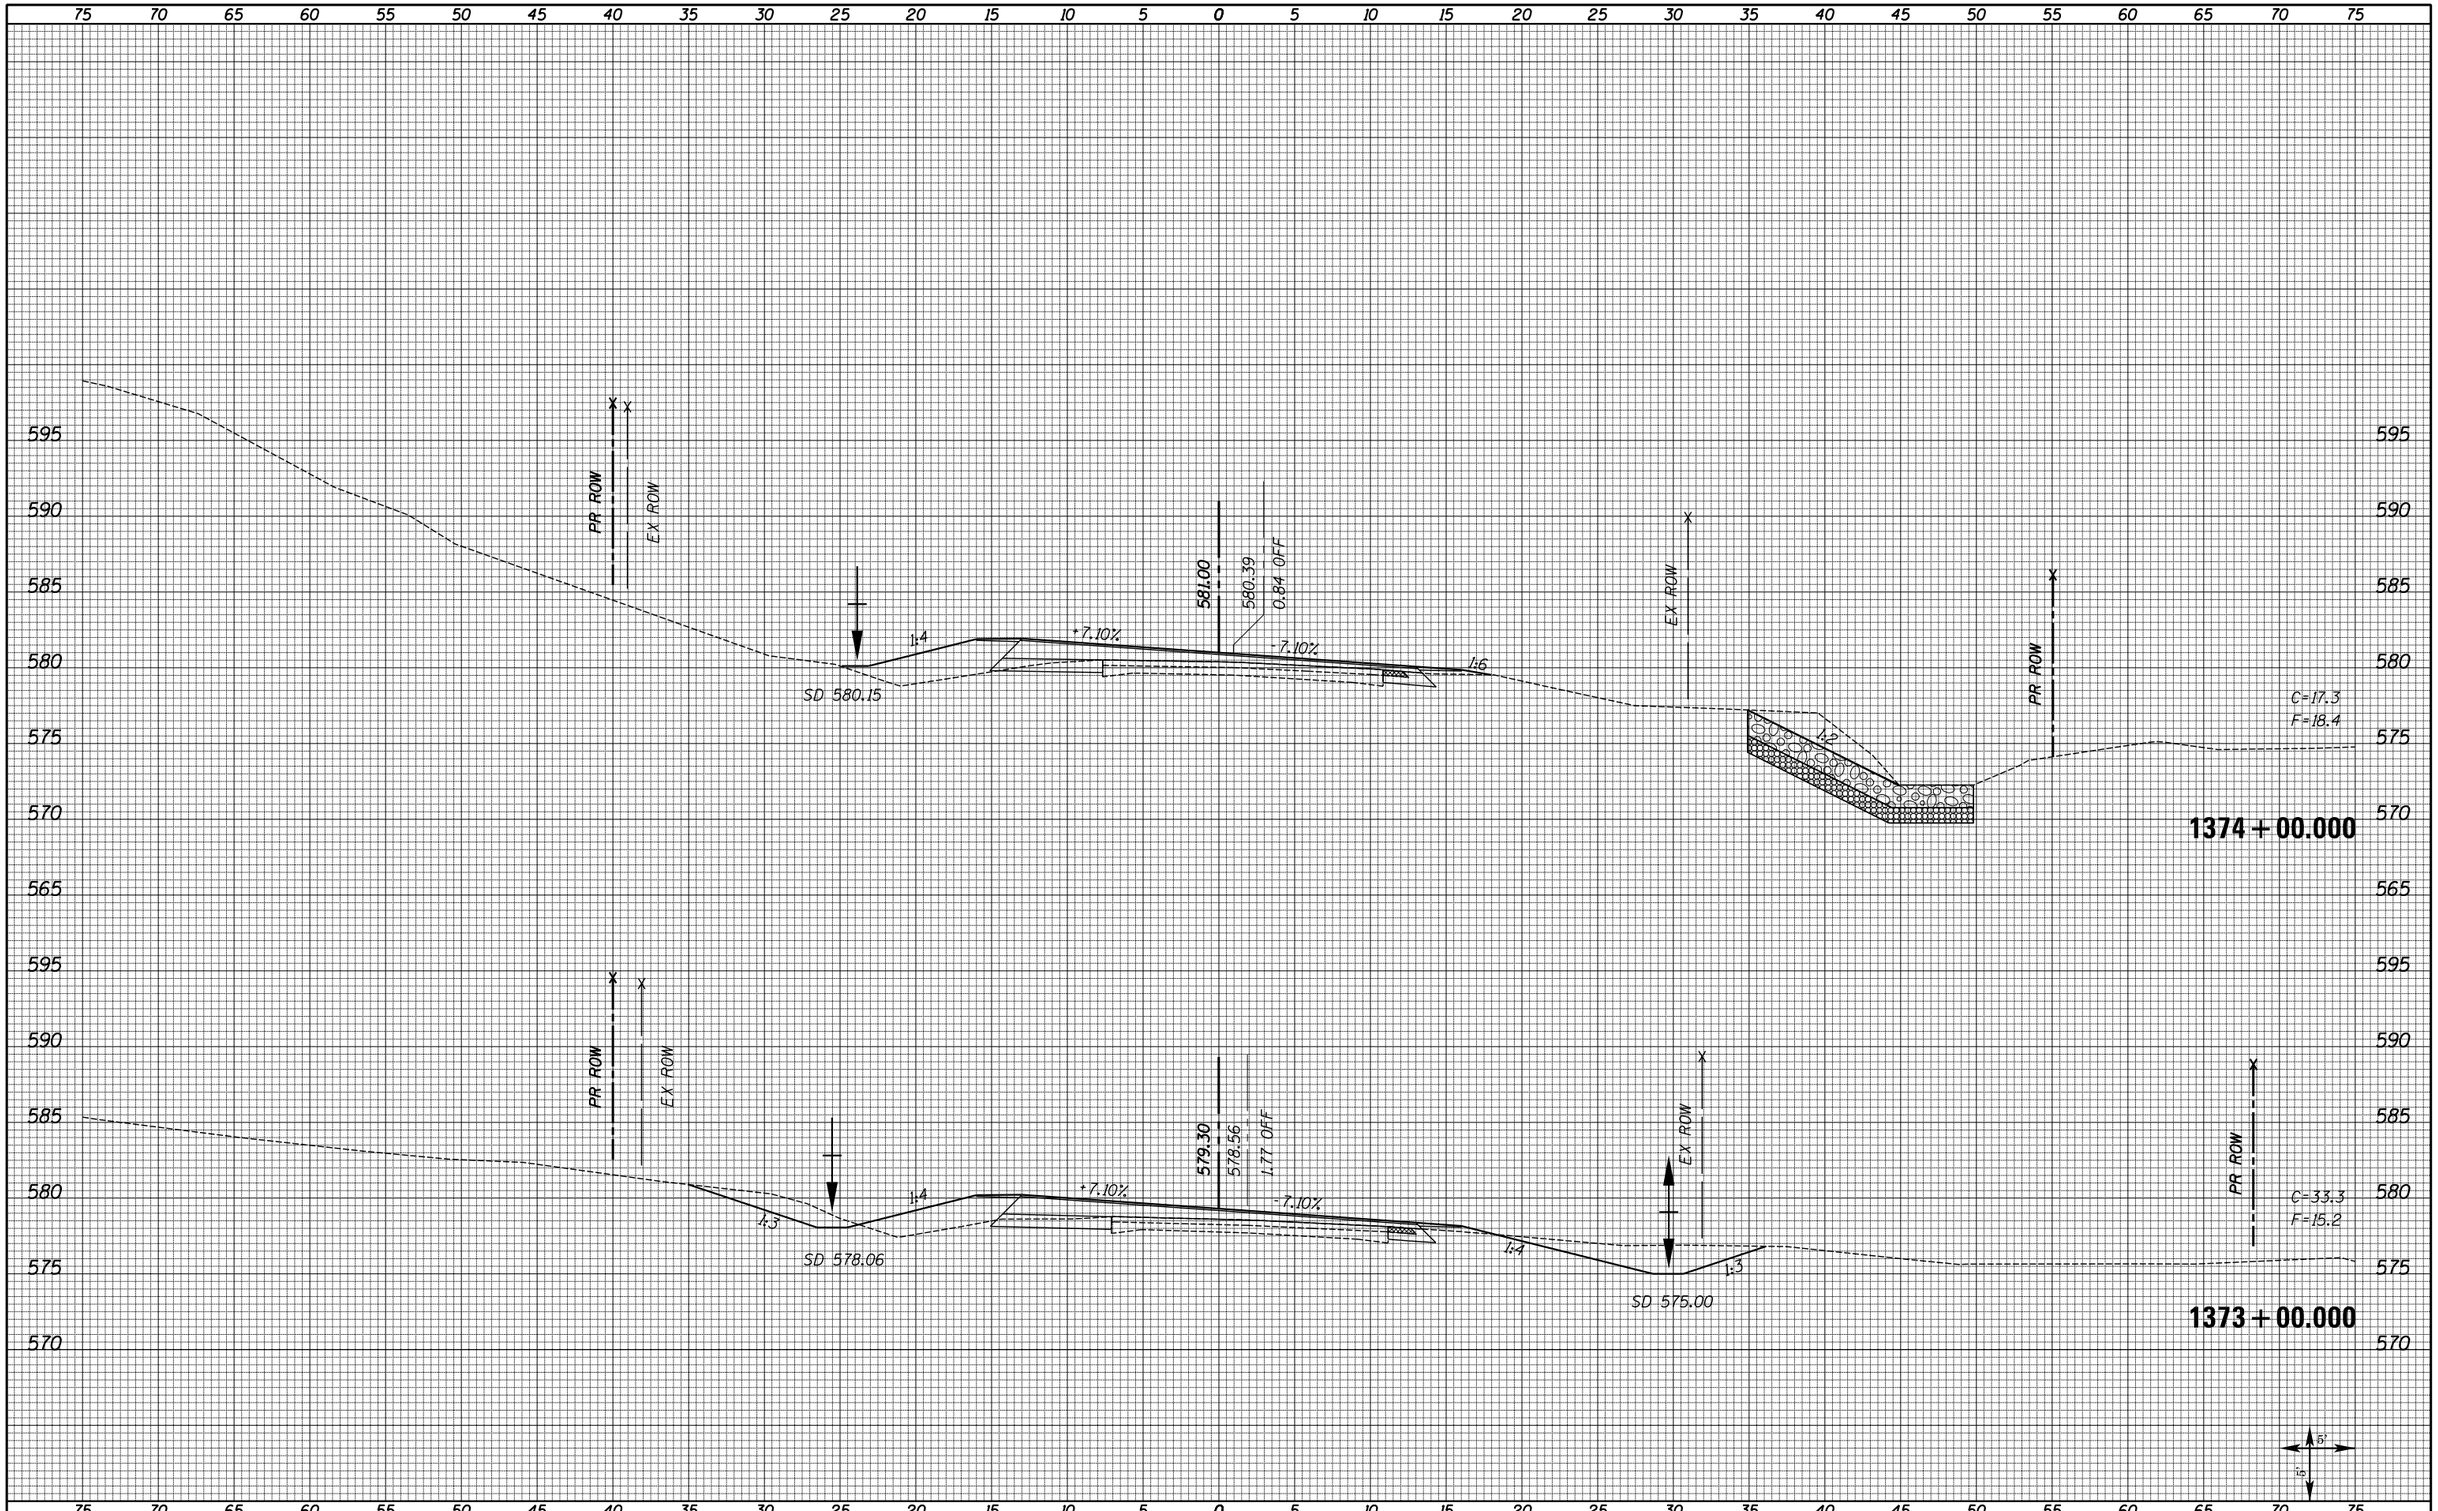

ORIGINAL SURVEY	BY	DATE
SURVEYED		
PLOTTED		
TEMPLATE		
NOTE BOOK		
AREAS		
AREAS CHECKED		
NO.		

FILE NAME = XS_SHEETS-NEW.dgn	USER NAME = natel	DESIGNED -	REVISED - -	STATE OF ILLINOIS DEPARTMENT OF TRANSPORTATION	FAS 1597 (IL 96) CROSS SECTIONS
		DRAWN -	REVISED - -		
	PLOT SCALE = 10.0000 ' / in.	CHECKED -	REVISED - -		
	PLOT DATE = 8/16/2013	DATE - -	REVISED - -		

SCALE: SHOWN	SHEET NO. 38 OF 72 SHEETS	STA. 1373+00.000	STA. 1374+00.000

F.A.S RTE.	SECTION	COUNTY	TOTAL SHEETS	SHEET NO.
1597	14 (W, RS-7)	ADAMS/PIKE	152	113
		CONTRACT NO. 72781		
	ILLINOIS	FED. AID PROJECT		