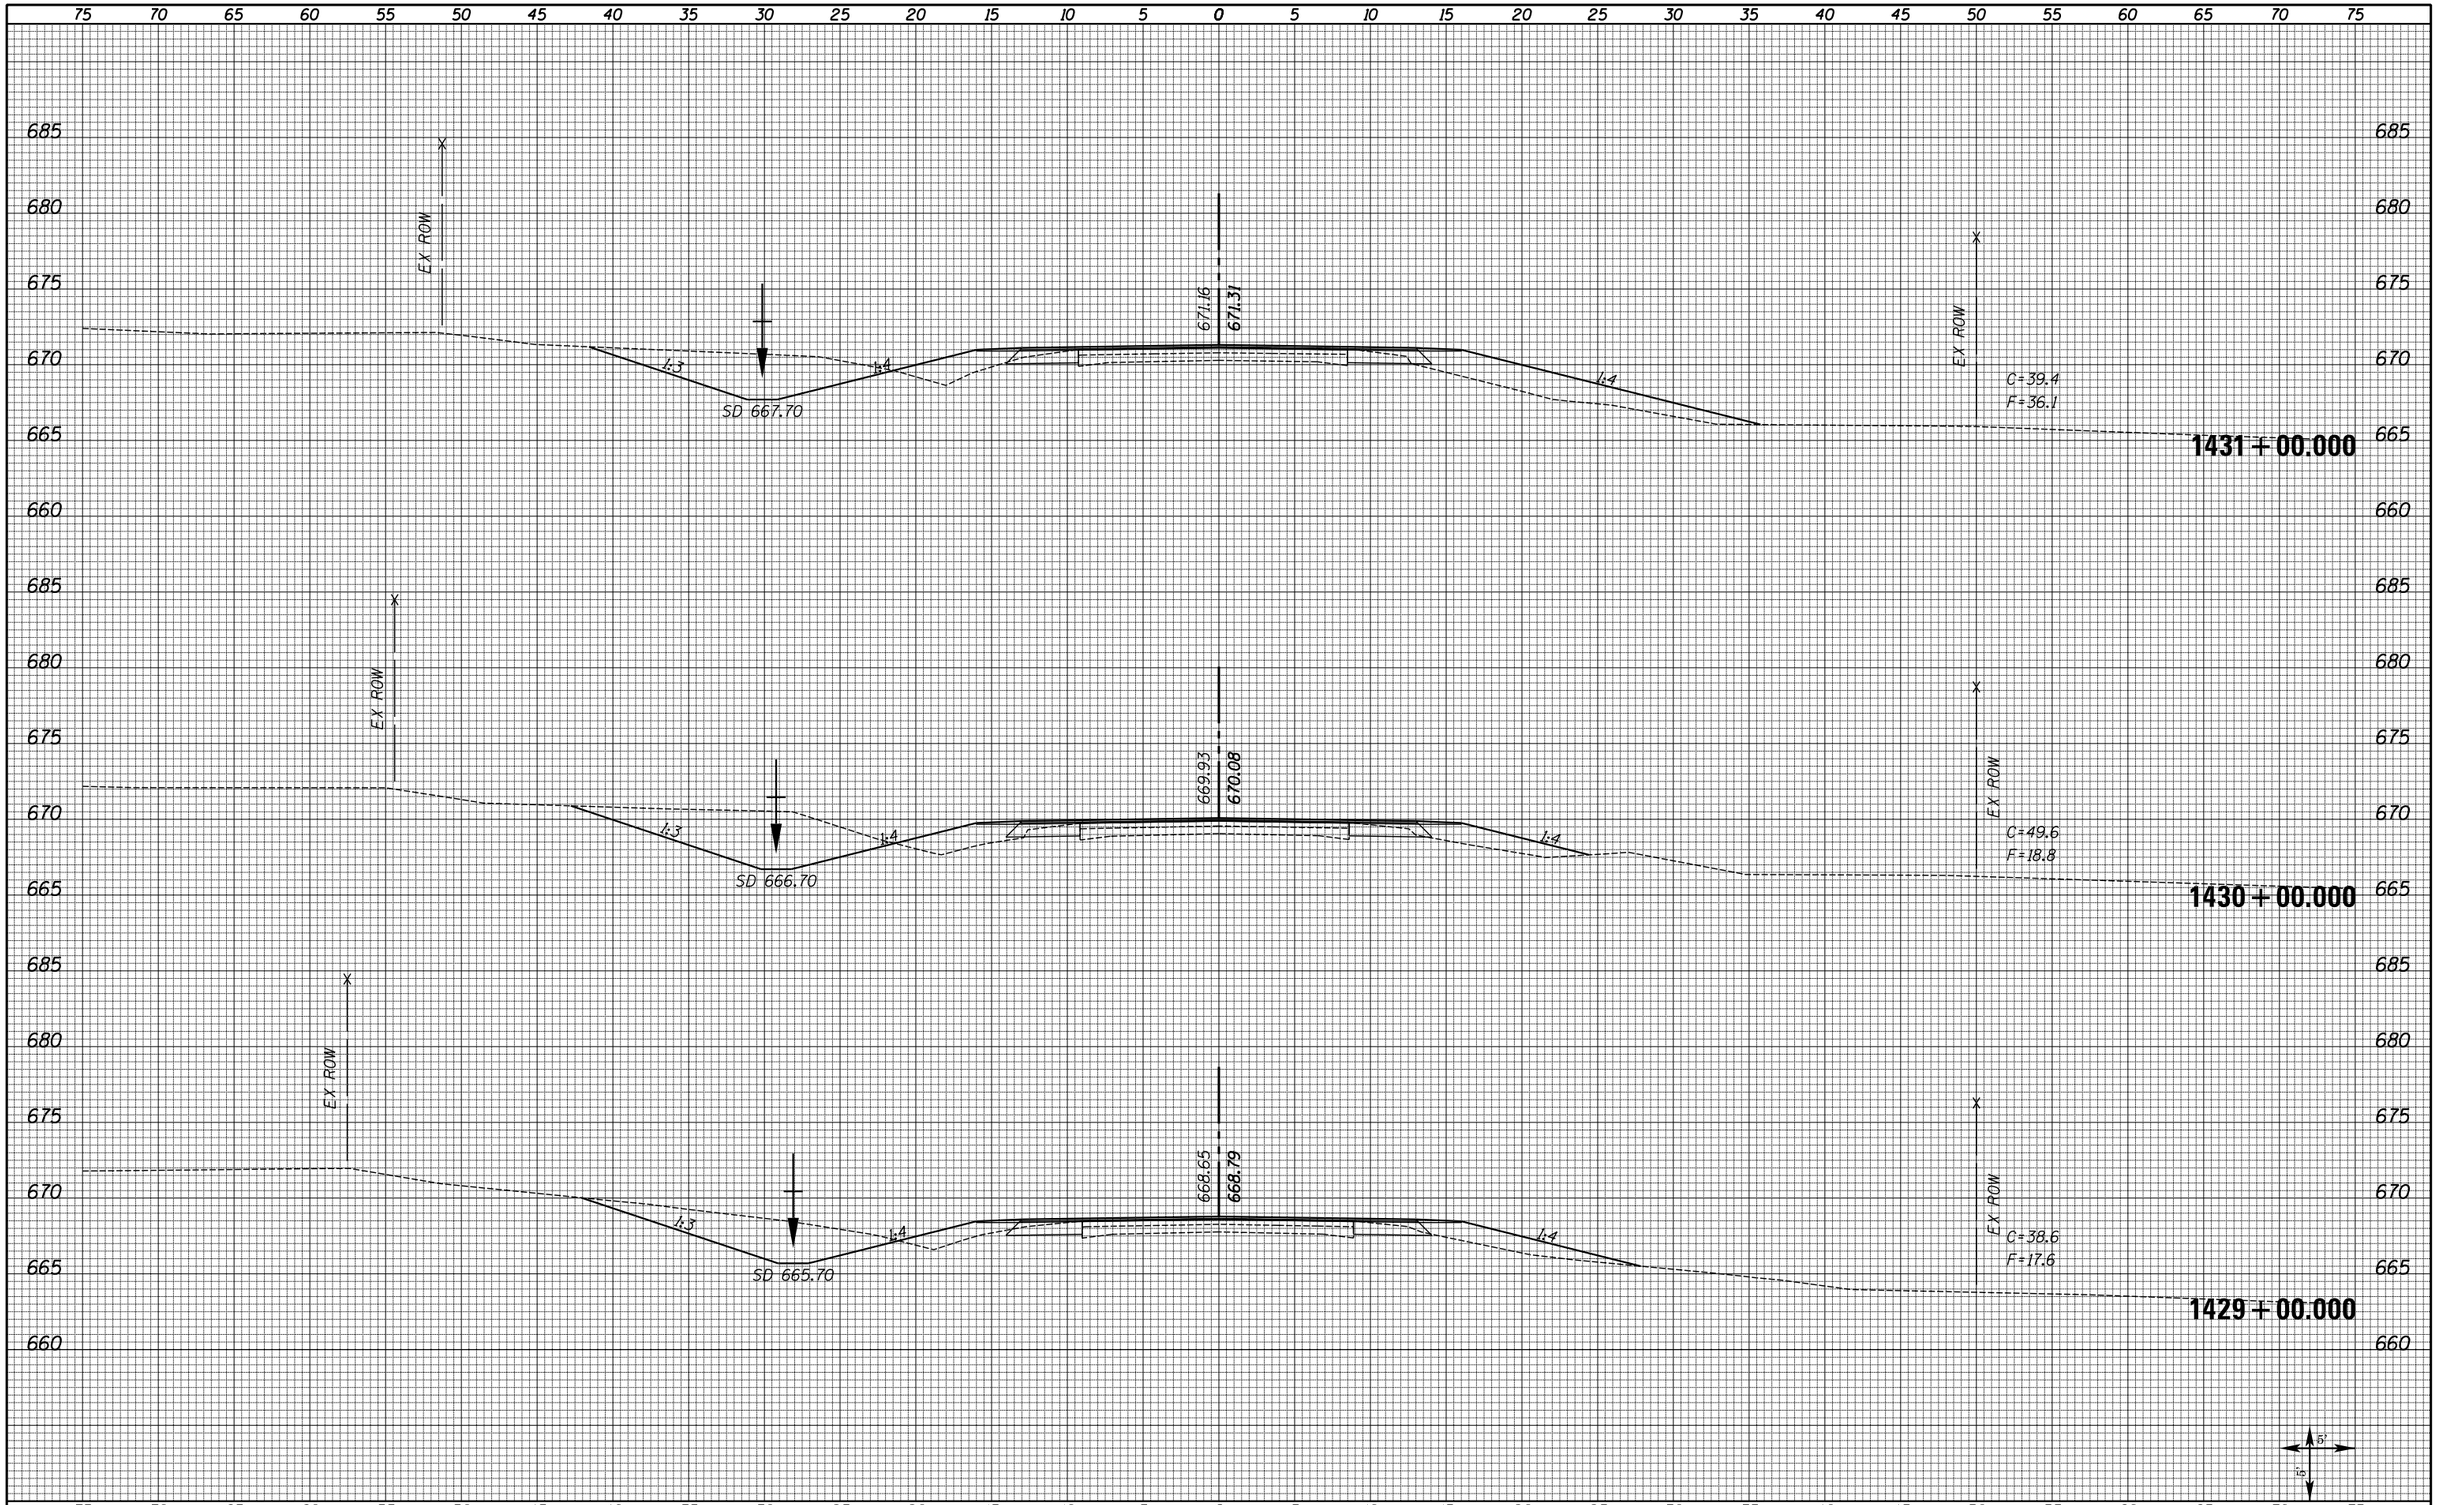

FINAL SURVEY	BY	DATE
SURVEYED		
PLOTTED		
TEMPLATE		
AREAS		
AREAS CHECKED		
NOTE BOOK NO.		

ORIGINAL SURVEY	BY	DATE
SURVEYED		
PLOTTED		
TEMPLATE		
AREAS		
AREAS CHECKED		
NOTE BOOK NO.		

FILE NAME = XS_SHEETS-NEW.dgn	USER NAME = natel	DESIGNED -	REVISED - -
		DRAWN -	REVISED - -
	PLOT SCALE = 10.0000 ' / in.	CHECKED -	REVISED - -
	PLOT DATE = 8/16/2013	DATE - -	REVISED - -

STATE OF ILLINOIS
DEPARTMENT OF TRANSPORTATION

FAS 1597 (IL 96)
CROSS SECTIONS

SCALE: SHOWN | SHEET NO. 69 OF 72 SHEETS | STA. 1429+00.000 STA. 1431+00.000

F.A.S RTE.	SECTION	COUNTY	TOTAL SHEETS	SHEET NO.
1597	14 (W, RS-7)	ADAMS/PIKE	152	144

CONTRACT NO. 72781

ILLINOIS FED. AID PROJECT