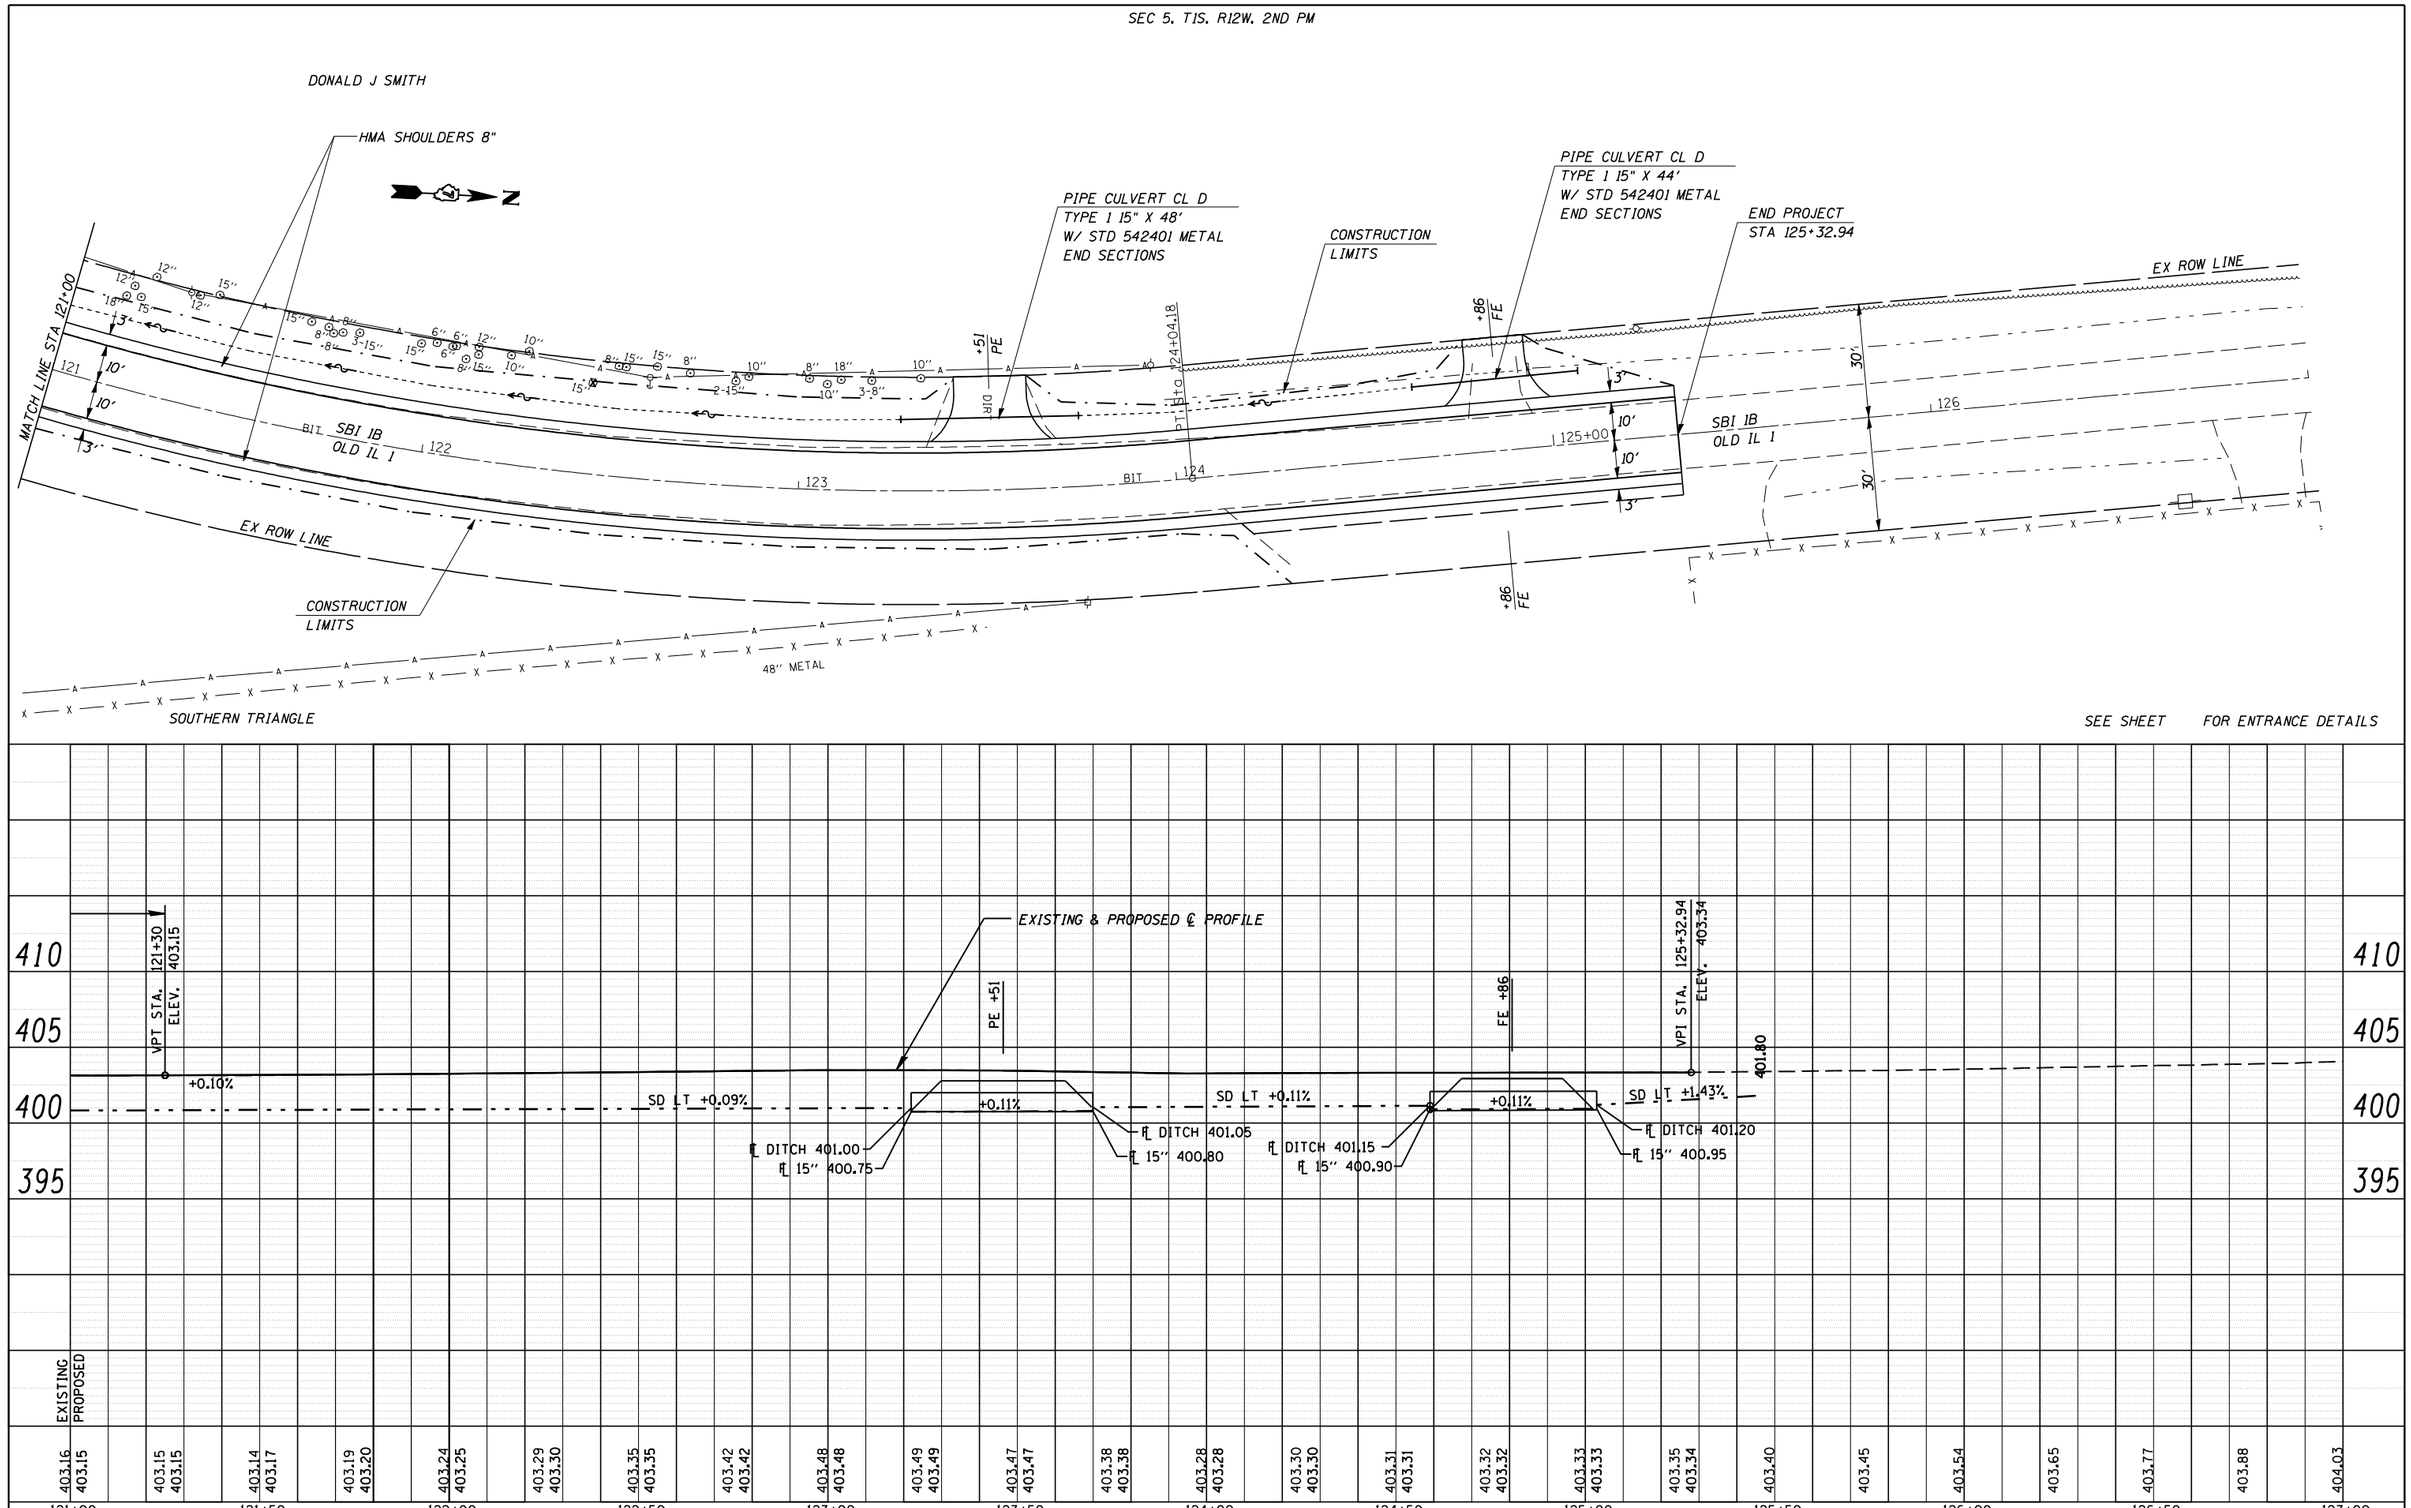

PLAN
NOTE BOOK NO.
SURVEYED
PLOTTED
ALIGNMENT CHECKED
RT. OF WAY CHECKED
CADD FILE NAME
BY
DATE

PROFILE
NOTE BOOK NO.
SURVEYED
PLOTTED
GRADES CHECKED
B.M. NOTED
STRUCTURE NOTAT'NS CHK'D
BY
DATE

CEC Cummins Engineering Corporation — Civil and Structural Engineering	JOB = 2223.5	DESIGNED - NAK	REVISED -
	FILE NAME = D774217-sht-plan.dgn	DRAWN - TJD	REVISED -
	PLOT SCALE = 40.0000 ' / IN.	CHECKED - NAK	REVISED -
	PLOT DATE = 7/24/2013	DATE - 4/8/2011	REVISED -

STATE OF ILLINOIS
DEPARTMENT OF TRANSPORTATION

PLAN – OLD IL 1

SCALE: | SHEET NO. OF SHEETS | STA. TO STA.

SBI RTE.	SECTION	COUNTY	TOTAL SHEETS	SHEET NO.
1B	(12A)B-1	WABASH	52	16

CONTRACT NO. 74217

ILLINOIS FED. AID PROJECT