FOR INFORMATION ONLY

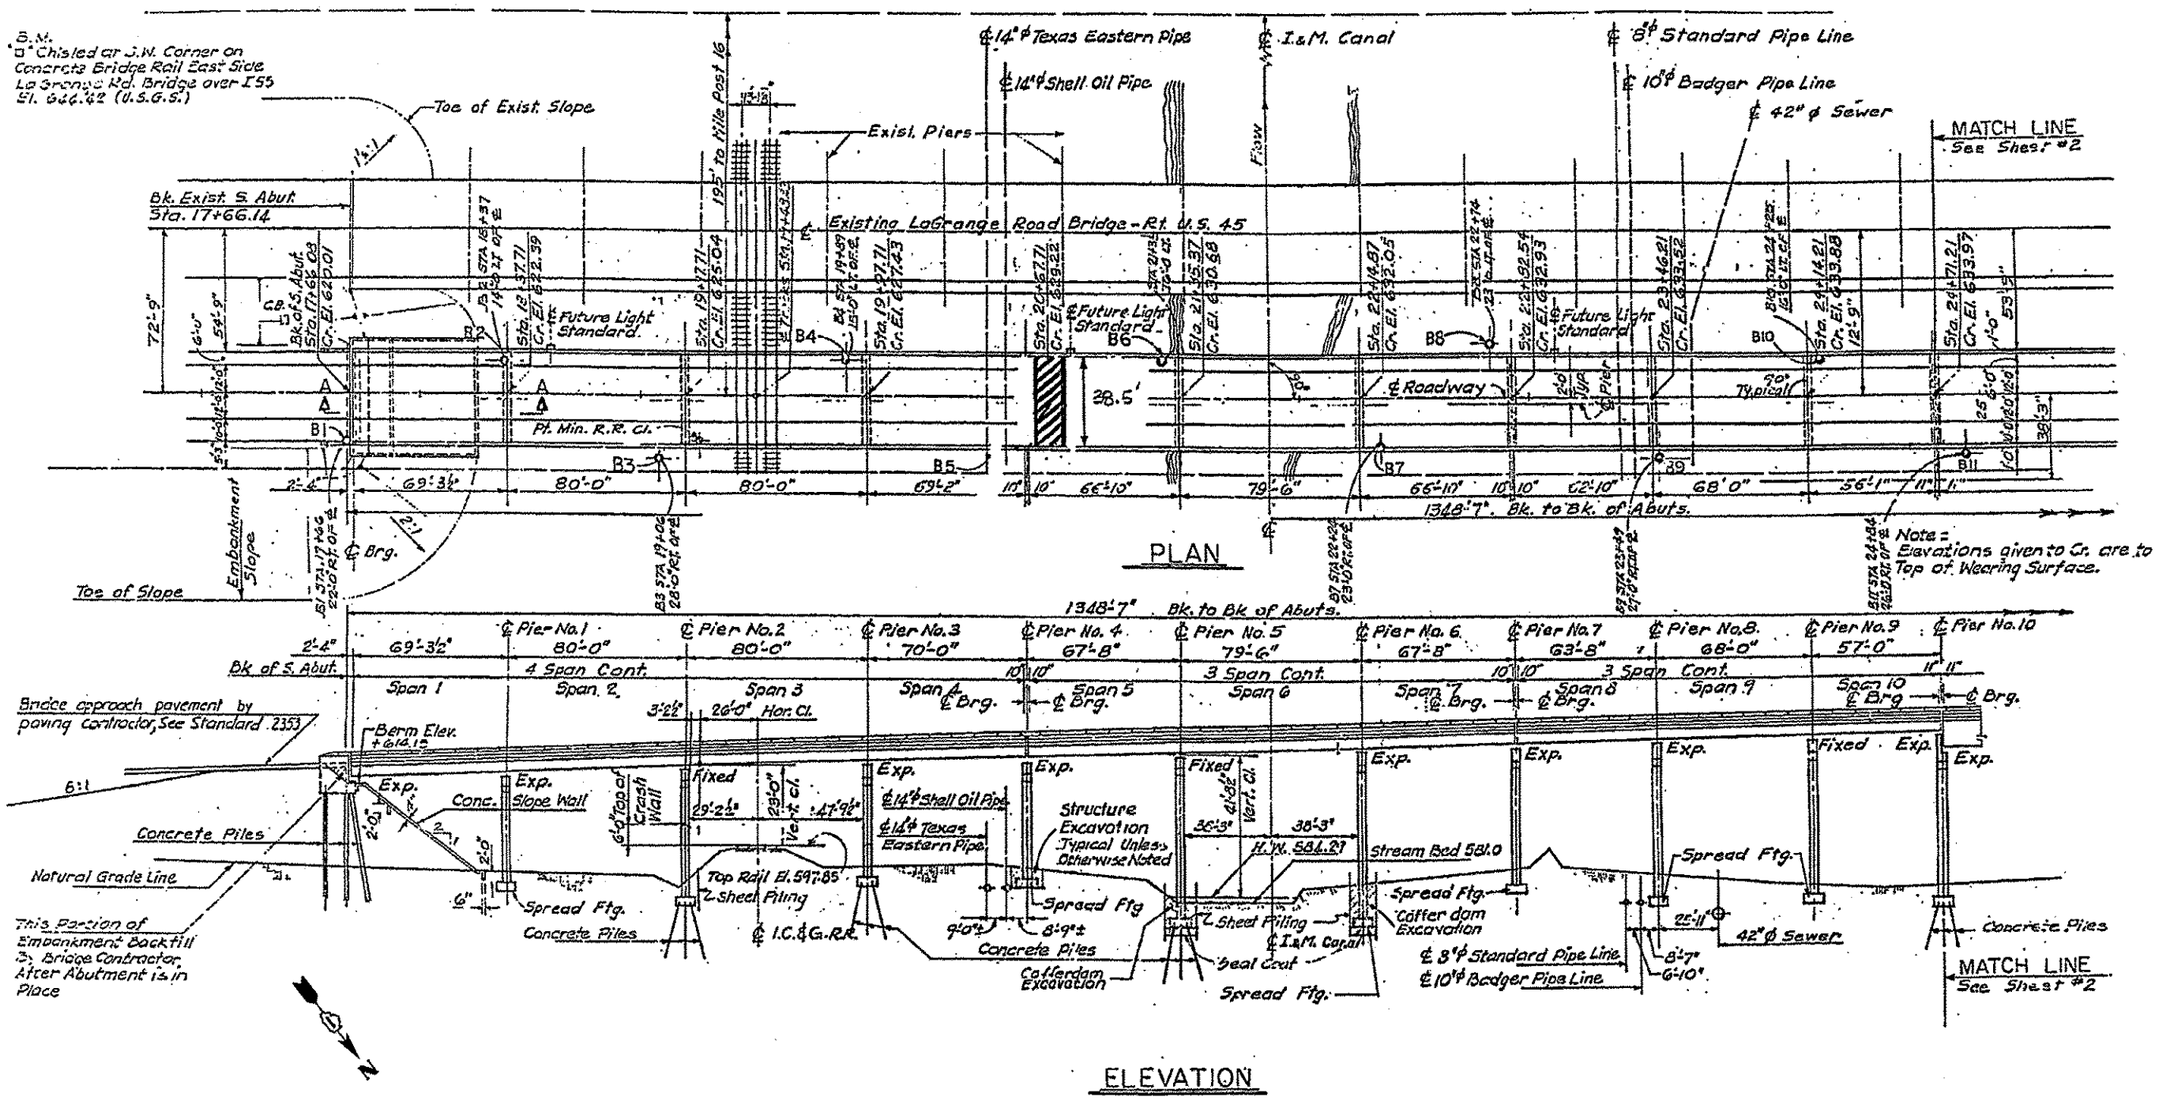

FILE NAME = o:\pw_work\pwidot\pughat\d0313773\D180518-sht-plan.dgn	USER NAME = pughat	DESIGNED -	REVISED -	STATE OF ILLINOIS DEPARTMENT OF TRANSPORTATION	EXISTING BRIDGE PLAN SN 016-2468: US 12/20/45 OVER S&S AND I&M CANALS, AND ICG RR	F.A.P. RTE.	SECTION	COUNTY	TOTAL SHEETS	SHEET NO.
		DRAWN -	REVISED -			330	2012-054 BP	COOK	75	17
	PLOT SCALE = 100.0000 ' / in.	CHECKED -	REVISED -					CONTRACT NO. 60V56		
⊕MODELNAME⊕	PLOT DATE = 9/20/2012	DATE -	REVISED -		SCALE: SHEET 1 OF 11 SHEETS STA. TO STA.			ILLINOIS FED. AID PROJECT		