FOR INFORMATION ONLY

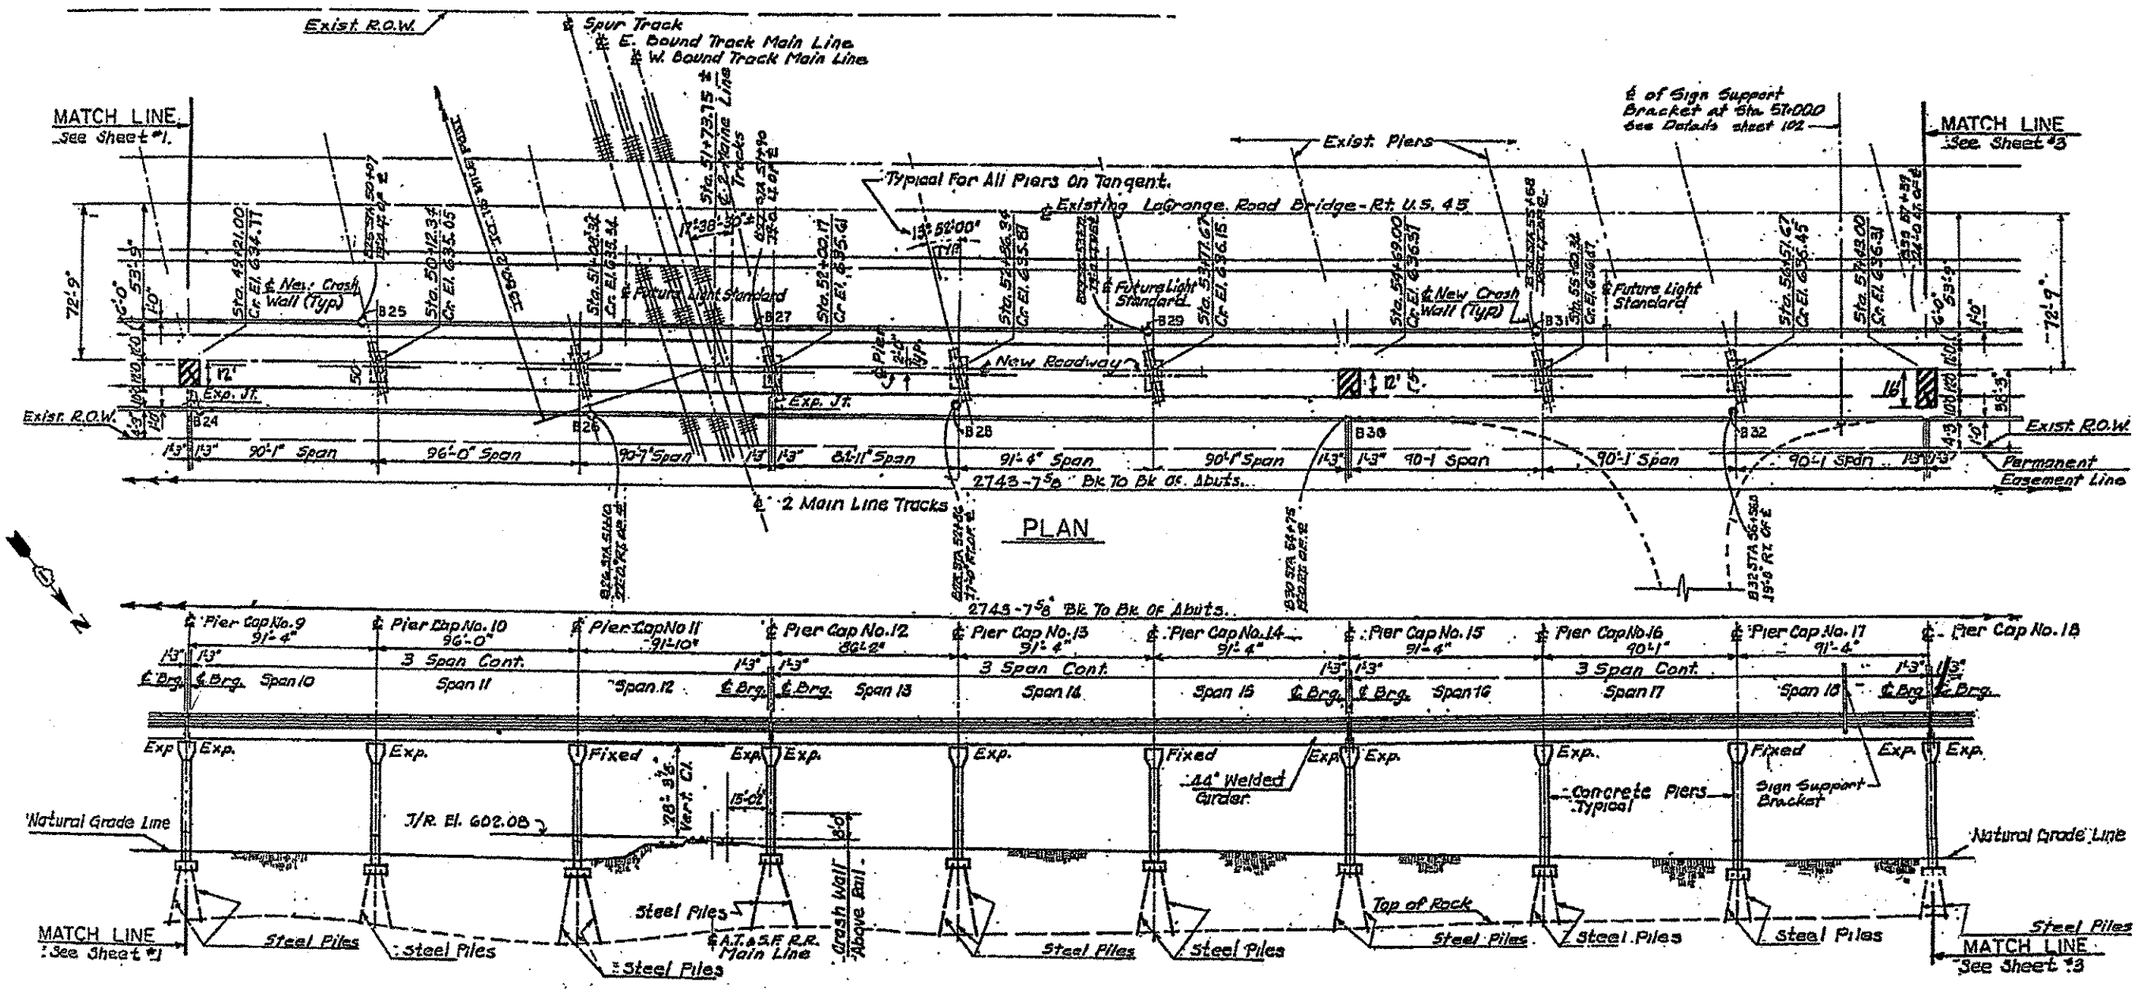

FILE NAME = c:\pw_work\pwidot\edouardj\d8313773\D1805513-sht-plan.dgn	USER NAME = edouardj	DESIGNED -	REVISED -	STATE OF ILLINOIS DEPARTMENT OF TRANSPORTATION	EXISTING BRIDGE PLAN SN 016-2467: US 12/20/45 OVER DES PLAINES RIVER & SANTA FE DR	F.A.P. RTE.	SECTION	COUNTY	TOTAL SHEETS	SHEET NO.
	PLOT SCALE = 100.0000 ' / in.	DRAWN -	REVISED -			330	2012-054 BP	COOK	75	45
#MODELNAME#	PLOT DATE = 9/28/2012	CHECKED -	REVISED -					CONTRACT NO. 60V56		
		DATE -	REVISED -		SCALE: SHEET 2 OF 30 SHEETS STA. TO STA.			ILLINOIS FED. AID PROJECT		