FOR INFORMATION ONLY

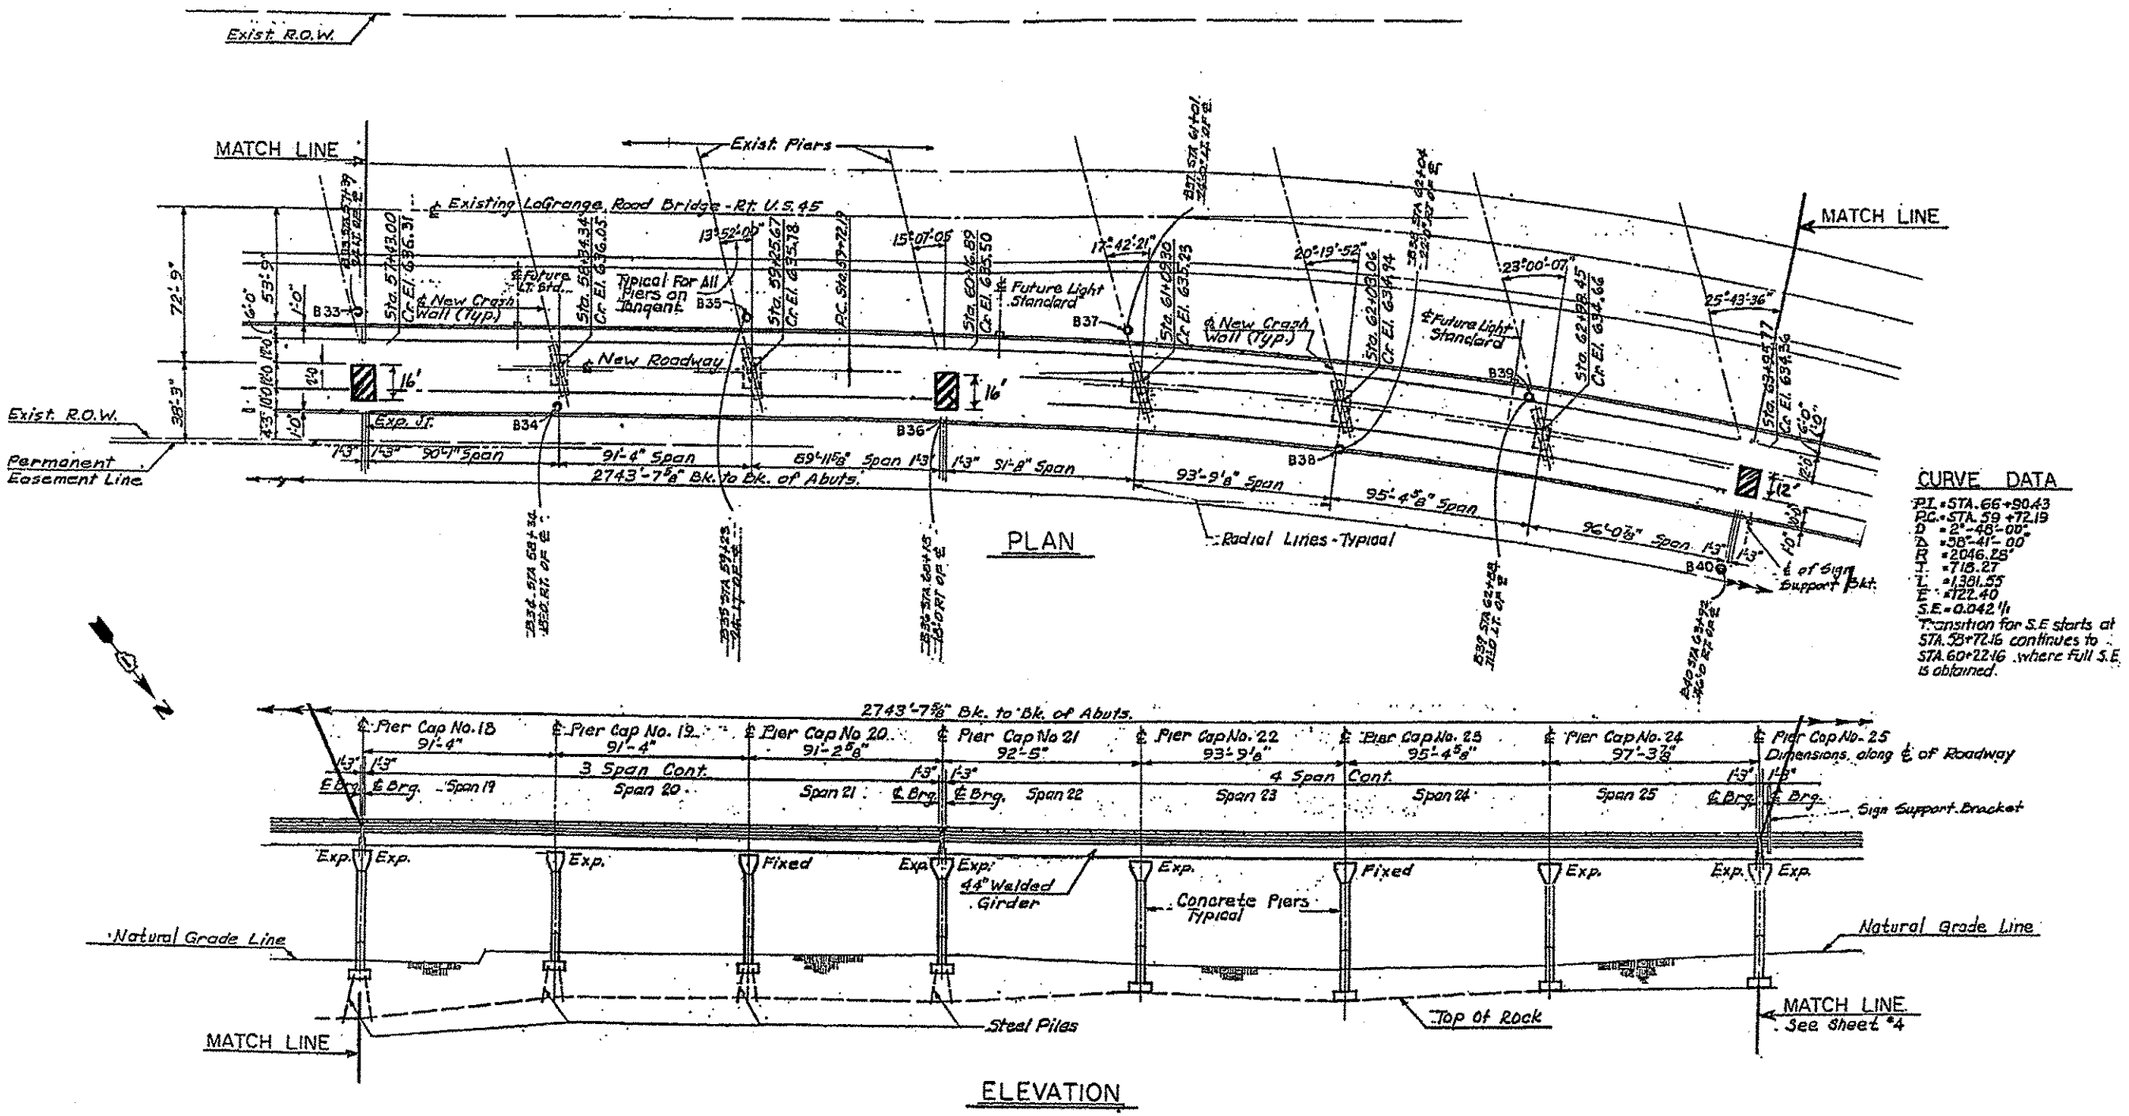

FILE NAME = c:\pw_work\pwidot\edouard\d0213773\D1005l3-sht-plan.dgn	USER NAME = edouardj	DESIGNED -	REVISED -
		DRAWN -	REVISED -
	PLOT SCALE = 100.0000 ' / in.	CHECKED -	REVISED -
#MODELNAME#	PLOT DATE = 9/28/2012	DATE -	REVISED -

STATE OF ILLINOIS
DEPARTMENT OF TRANSPORTATION

EXISTING BRIDGE PLAN
SN 016-2467: US 12/045 OVER DES PLAINES RIVER & SANTA FE DR

SCALE: | SHEET 3 OF 30 SHEETS | STA. | TO STA.

F.A.P. RTE.	SECTION	COUNTY	TOTAL SHEETS	SHEET NO.
330	2012-054 BP	COOK	75	46
		CONTRACT NO. 60V56		
		ILLINOIS FED. AID PROJECT		