FOR INFORMATION ONLY

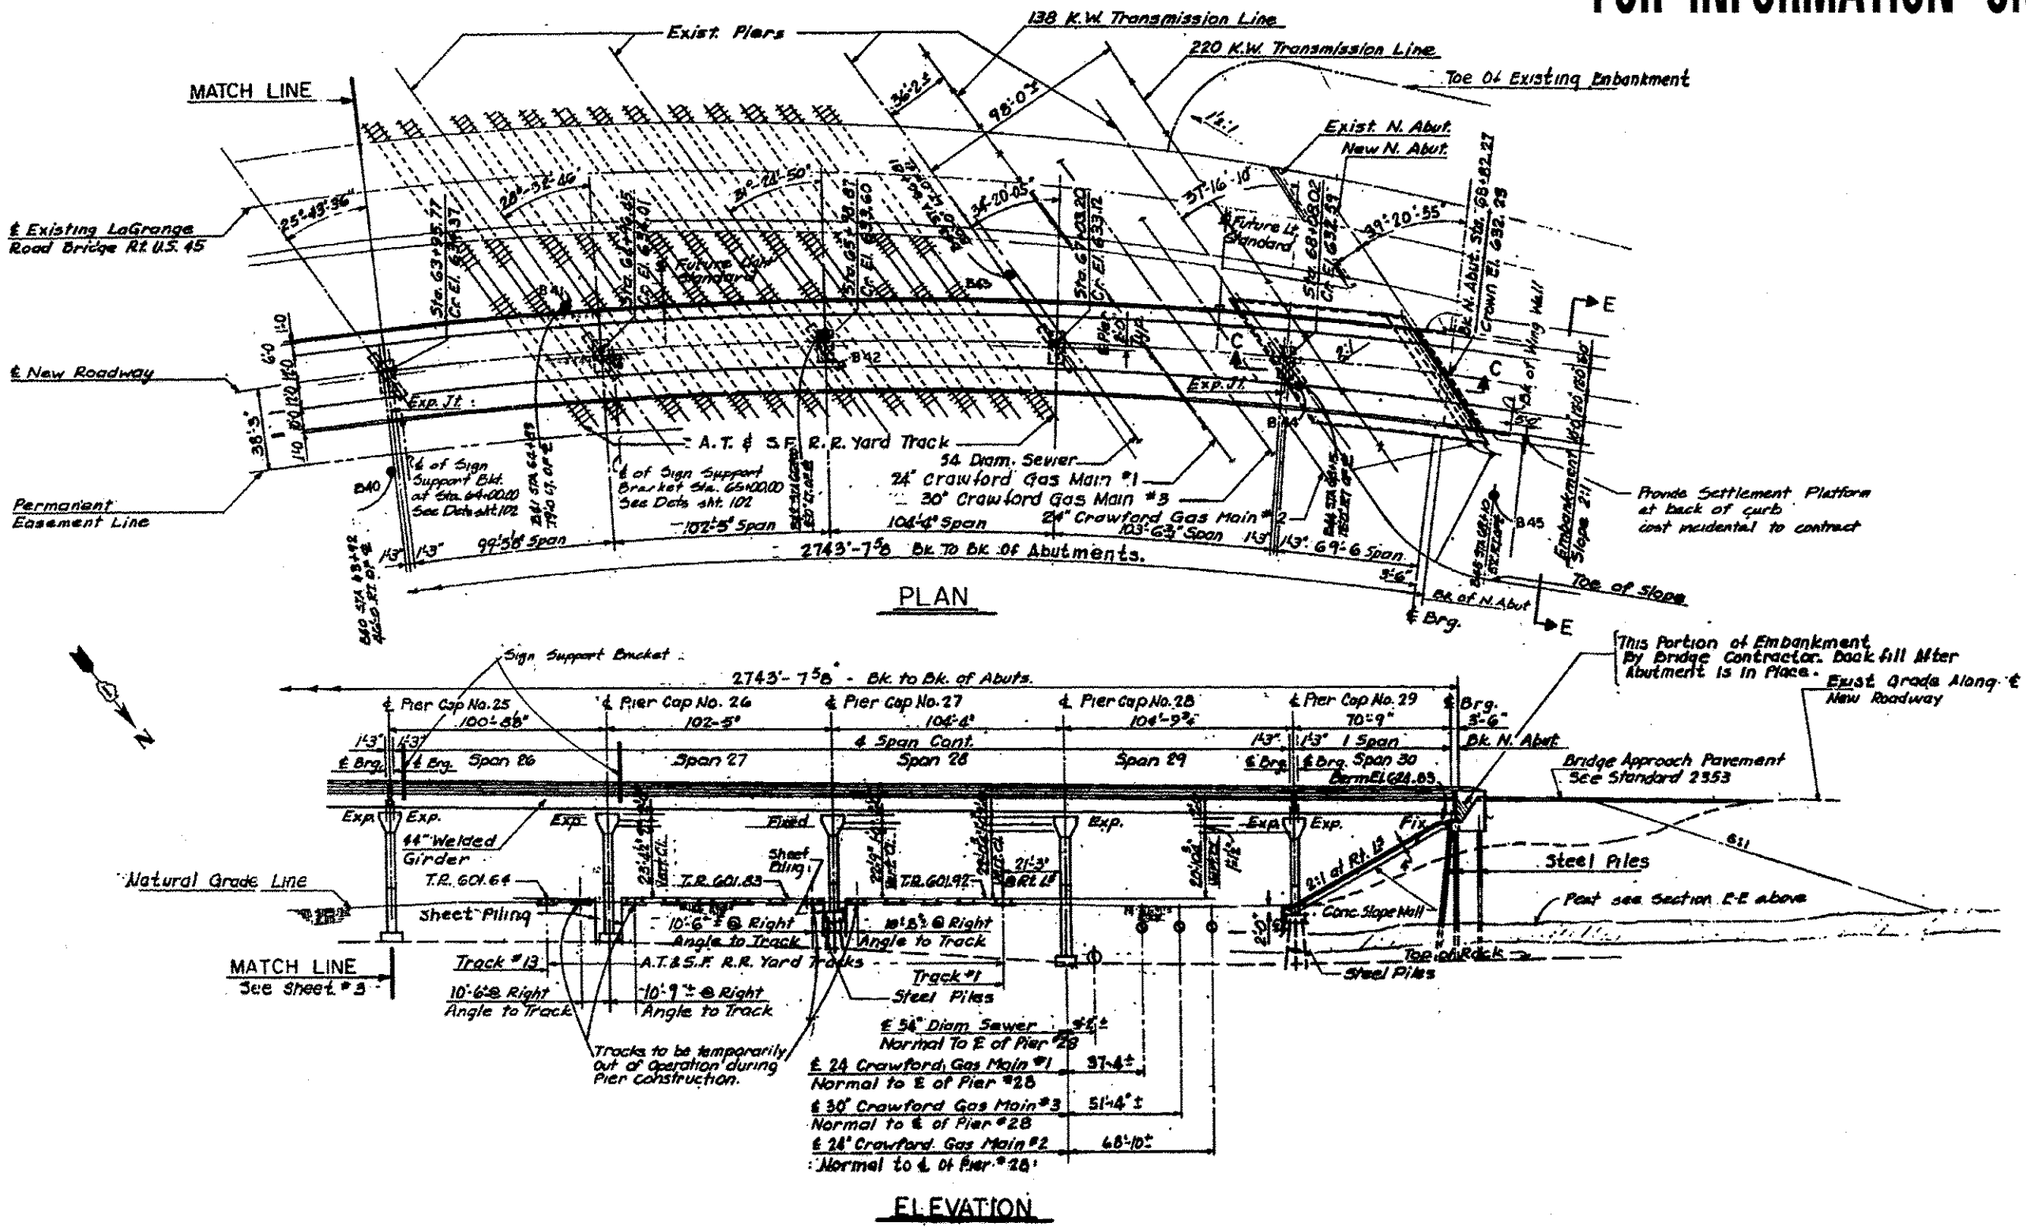

FILE NAME = c:\pw_work\pwidot\honga\d0313773\D100512.sht-plan.dgn	USER NAME = honga	DESIGNED -	REVISED -
		DRAWN -	REVISED -
	PLOT SCALE = 100.0000 ' / in.	CHECKED -	REVISED -
MODEL NAME	PLOT DATE = 9/20/2012	DATE -	REVISED -

STATE OF ILLINOIS
DEPARTMENT OF TRANSPORTATION

EXISTING BRIDGE PLAN
SN 016-2467: US 12/20/45 OVER DES PLAINES RIVER & SANTA FE DR

SCALE: | SHEET 4 OF 30 SHEETS | STA. | TO STA.

F.A.P. RTE.	SECTION	COUNTY	TOTAL SHEETS	SHEET NO.
330	2012-054 BP	COOK	75	47
		CONTRACT NO. 60V56		
	ILLINOIS FED. AID PROJECT			