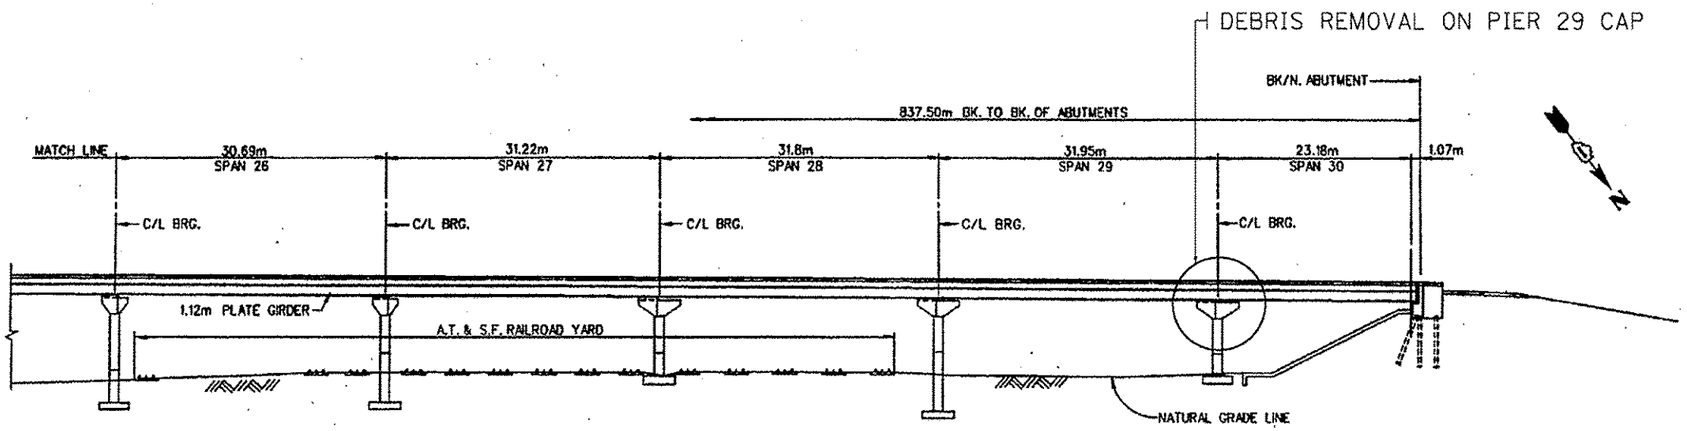

ELEVATION

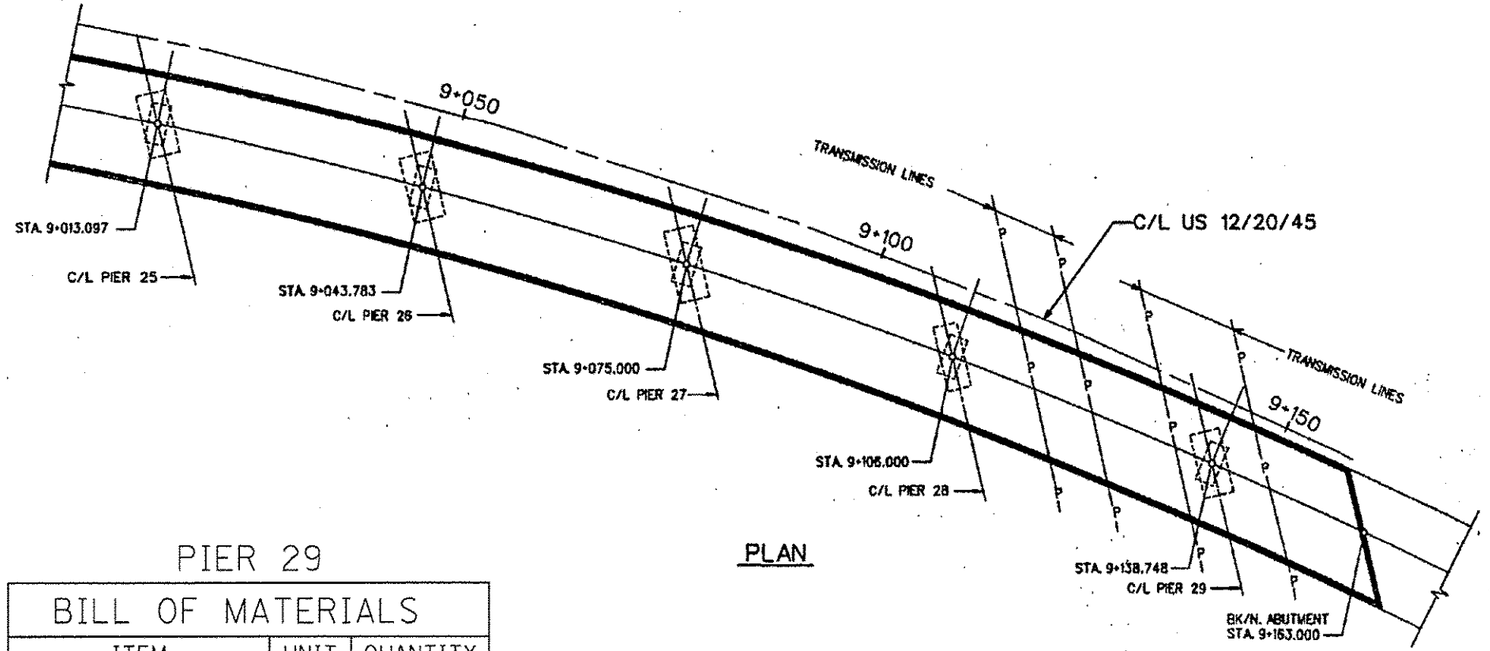

PLAN

PIER 29

BILL OF MATERIALS

ITEM	UNIT	QUANTITY
DEBRIS REMOVAL	Cu YD	0.90

FILE NAME = c:\pw_work\pwidot\pughsc\d8313773\D180513-sht-plan.dgn	USER NAME = pughsc	DESIGNED -	REVISED -
		DRAWN -	REVISED -
	PLOT SCALE = 100.0000 ' / in.	CHECKED -	REVISED -
$MODELNAME$	PLOT DATE = 9/21/2012	DATE -	REVISED -

STATE OF ILLINOIS
DEPARTMENT OF TRANSPORTATION

DEBRIS REMOVAL PLAN
SN 016-2467: US 12/20/45 OVER DES PLAINES RIVER & SANTA FE DR
SCALE: | SHEET 8 OF 30 SHEETS | STA. | TO STA.

F.A.P. RTE.	SECTION	COUNTY	TOTAL SHEETS	SHEET NO.
330	2012-054 BP	COOK	75	51
		CONTRACT NO. 60V56		
	ILLINOIS FED. AID PROJECT			