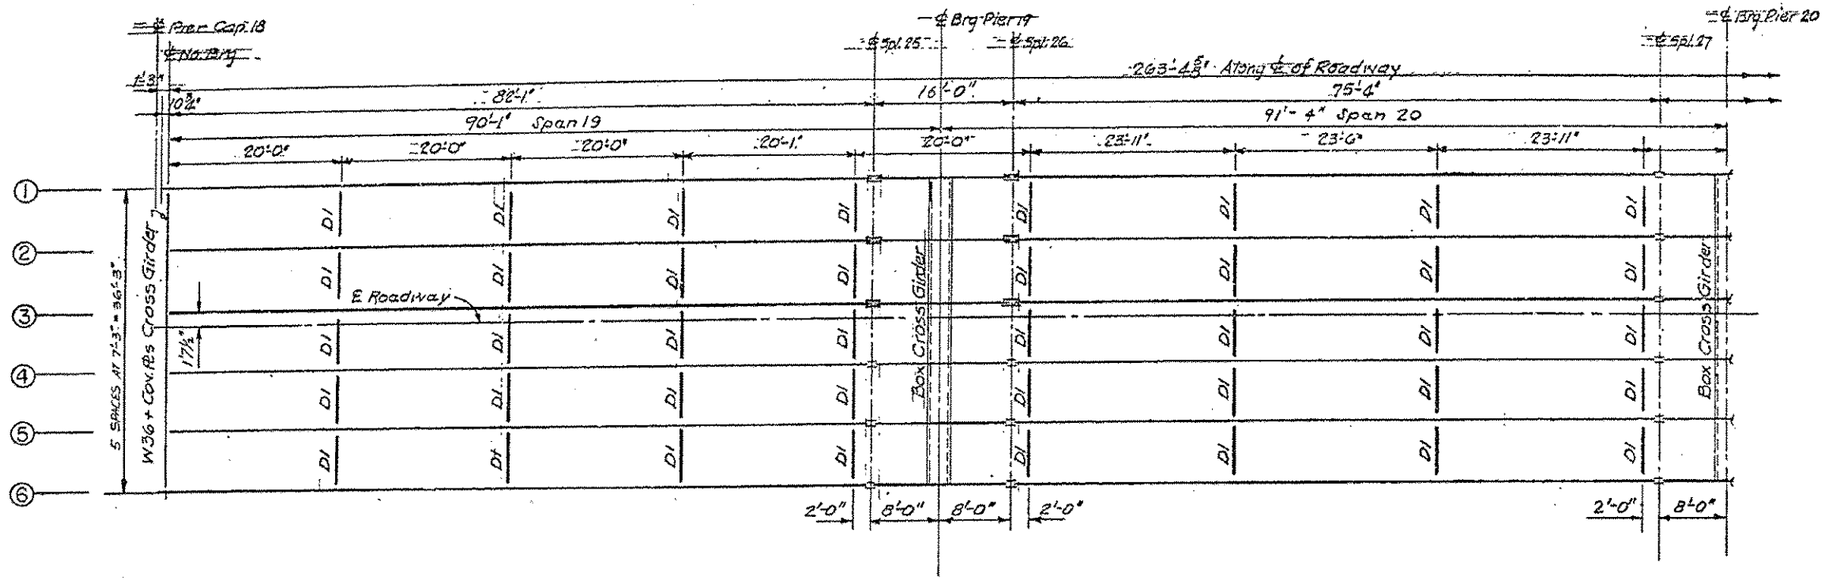

FILE NAME = c:\pw_work\pw-idot\edouardj\d0213773\D180913-sht-plan.dgn	USER NAME = edouardj	DESIGNED -	REVISED -	STATE OF ILLINOIS DEPARTMENT OF TRANSPORTATION	EXISTING BRIDGE FRAMING PLAN
	PLOT SCALE = 100.0000 ' / in.	DRAWN -	REVISED -		SN 016-2467; US 12/20/45 OVER DES PLAINES RIVER & SANTA FE DR
$MODELNAME$	PLOT DATE = 9/20/2012	CHECKED -	REVISED -		SCALE: SHEET 17 OF 30 SHEETS STA. TO STA.
		DATE -	REVISED -		

F.A.P. RTE.	SECTION	COUNTY	TOTAL SHEETS	SHEET NO.
330	2012-054 BP	COOK	75	60
		CONTRACT NO. 60V56		
		ILLINOIS FED. AID PROJECT		