F.A. RTE.	SECTION	COUNTY	TOTAL SHEETS	SHEET NO.
STA.		TO STA.		
FED. ROAD DIST. NO. 3	ILLINOIS	FED. AID PROJECT		

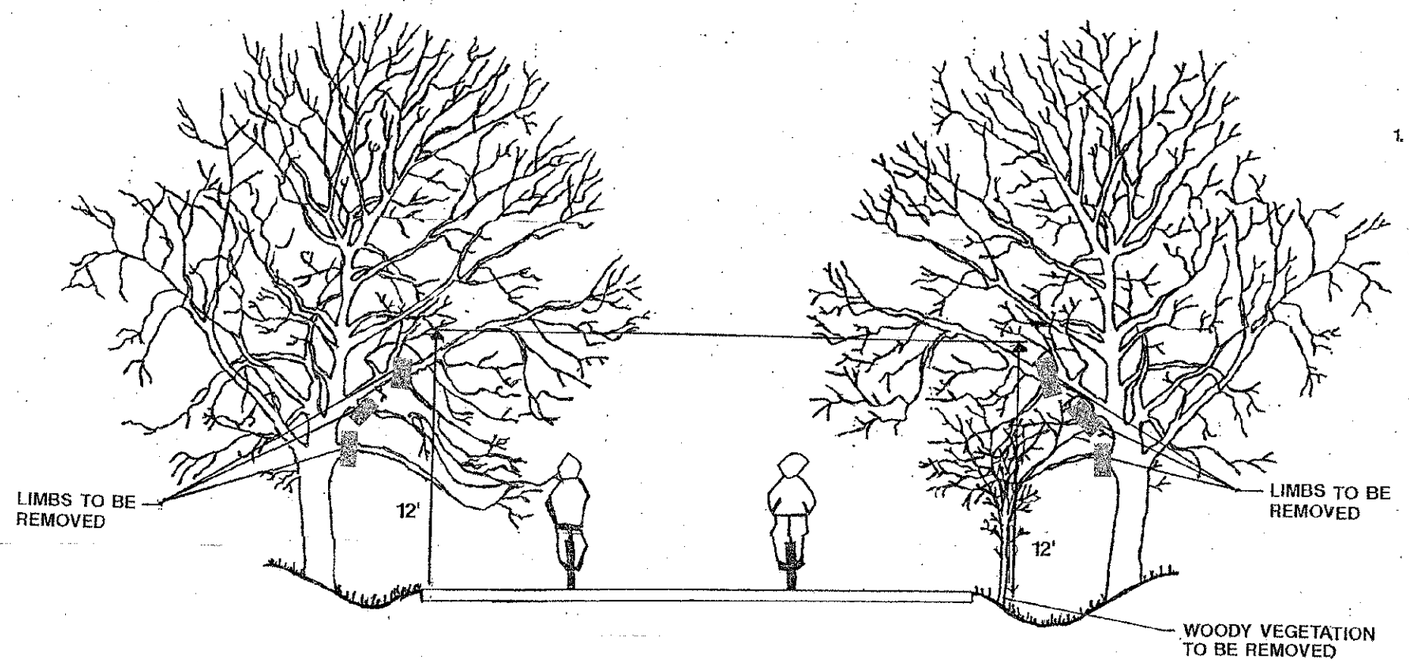

GENERAL NOTES

1. THE NATIONAL ARBORIST ASSOCIATION'S PRUNING STANDARDS FOR SHADE TREES CLASS II - STANDARD PRUNING SPECIFICATIONS SHALL BE FOLLOWED.

REVISIONS	
NAME	DATE

ILLINOIS DEPARTMENT OF TRANSPORTATION

PRUNING FOR SAFETY AND EQUIPMENT CLEARANCE

SCALE: NTS

DATE

DRAWN BY
DESIGNED BY
CHECKED BY

URS
300 SOUTH WACKER DRIVE, Suite 900
CHICAGO, IL 60606 (312) 939-1000

USER NAME = David.Lewiston	DESIGNED -	REVISED -
	DRAWN -	REVISED -
PLOT SCALE = 1.0000 / IN.	CHECKED -	REVISED -
PLOT DATE = 8/21/2012	DATE 8/20/12	REVISED -

FOREST PRESERVE DISTRICT OF WILL COUNTY, ILLINOIS

VETERANS TRAIL – NORTH
TREE TRIMMING DETAIL

SCALE: NTS | SHEET NO. 4 OF 4 SHEETS | STA. — | TO STA. —

F.A. RTE.	SECTION	COUNTY	TOTAL SHEETS	SHEET NO.
	11-F3000-00-BT	WILL	27	10
		CONTRACT NO. 63728		

FED. ROAD DIST. NO. ILLINOIS FED. AID PROJECT