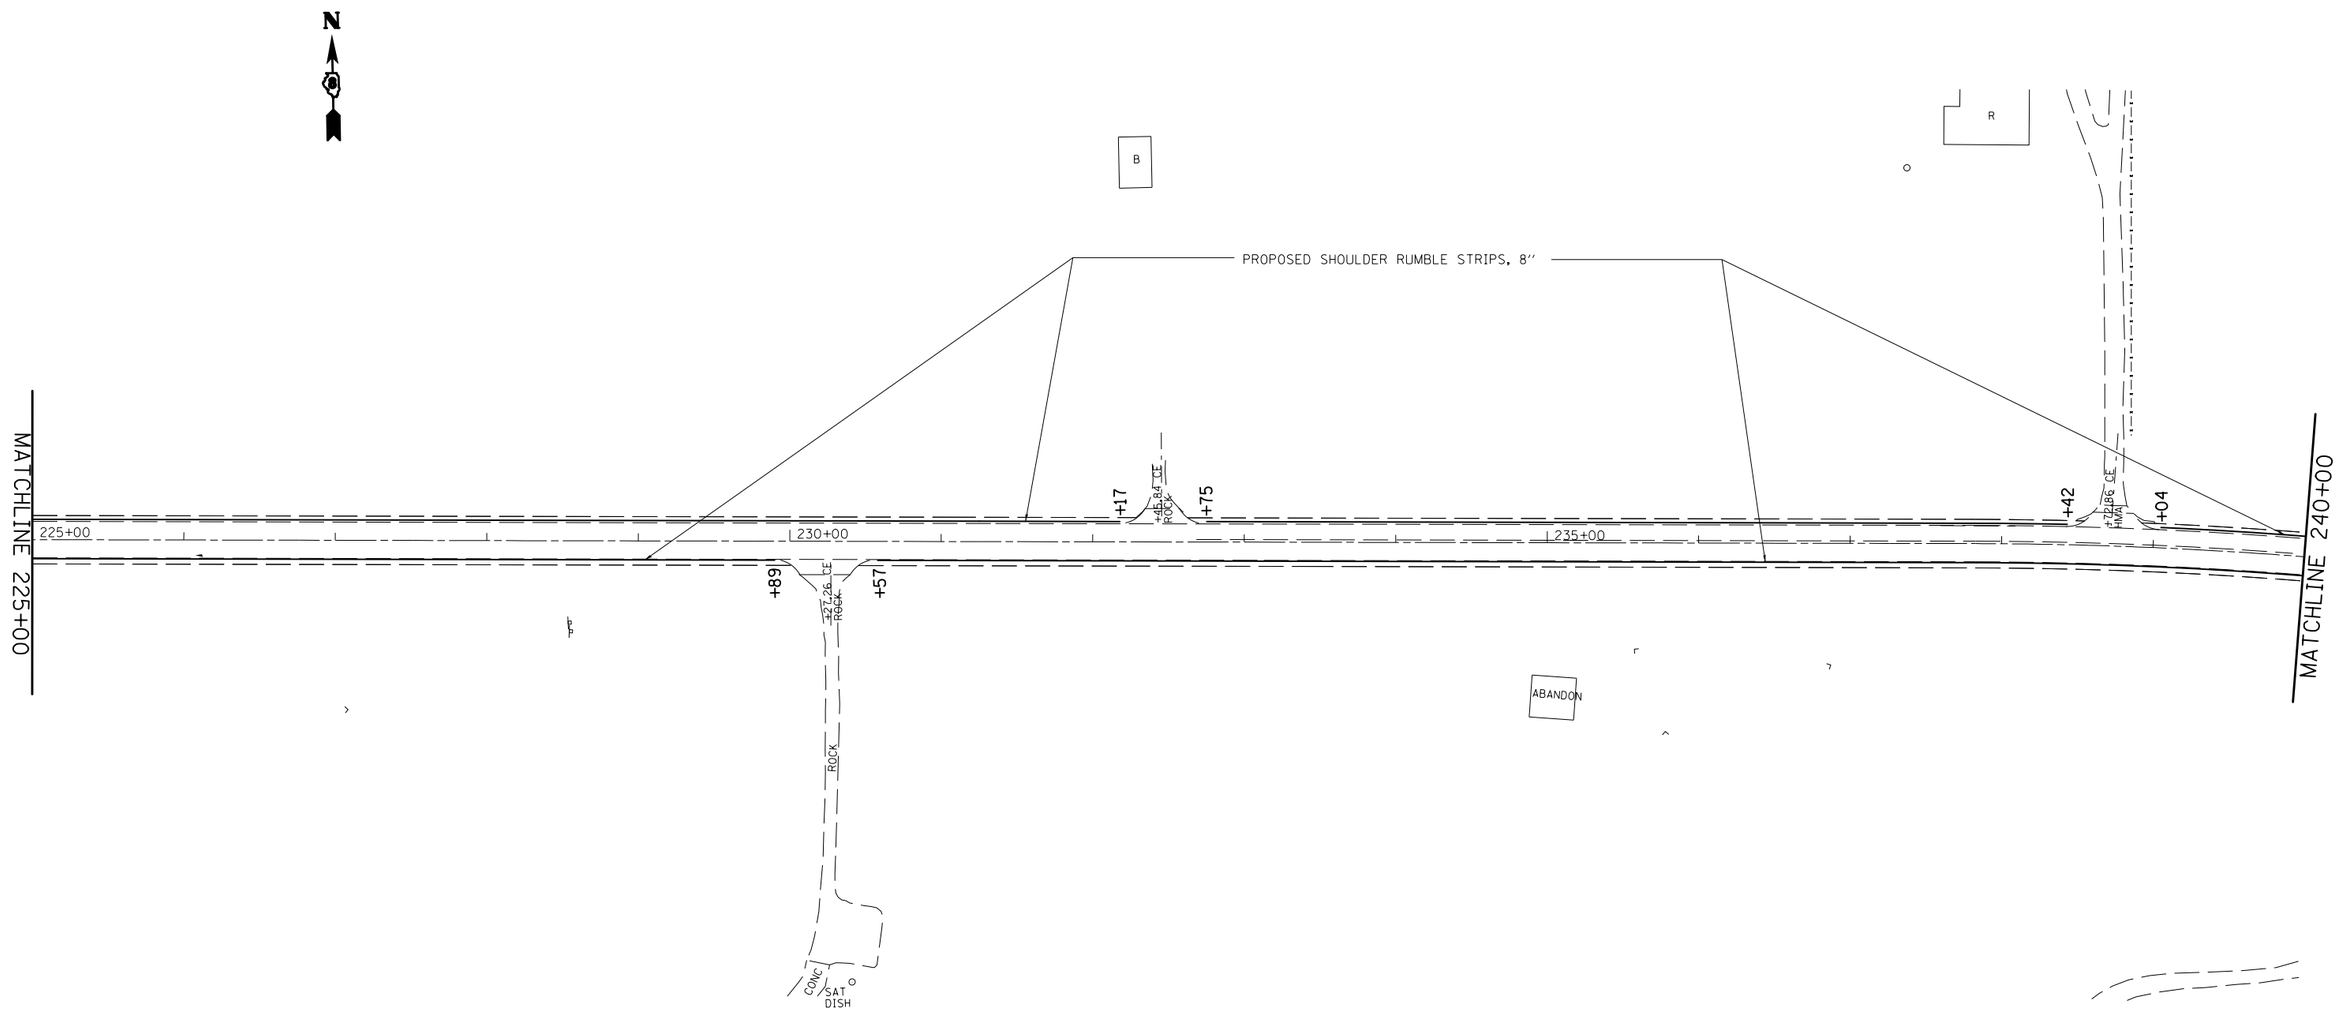

50' 0 50' 100'
SCALE: 1'' = 100'

FILE NAME = $FILEL$	USER NAME = $USER$	DESIGNED -	REVISED -	STATE OF ILLINOIS DEPARTMENT OF TRANSPORTATION	PLAN VIEW	F.A.P RTE.	SECTION	COUNTY	TOTAL SHEETS	SHEET NO.
		DRAWN -	REVISED -			805	(101,102,61-1-1)I-1	MARION	30	13
	PLOT SCALE = $SCALE$	CHECKED -	REVISED -					CONTRACT NO. 76F98		
	PLOT DATE = $DATE$	DATE -	REVISED -		SCALE: SHEET NO. 8 OF 25 SHEETS STA. 225+00 TO STA. 240+00	FED. ROAD DIST. NO.	ILLINOIS	FED. AID PROJECT		