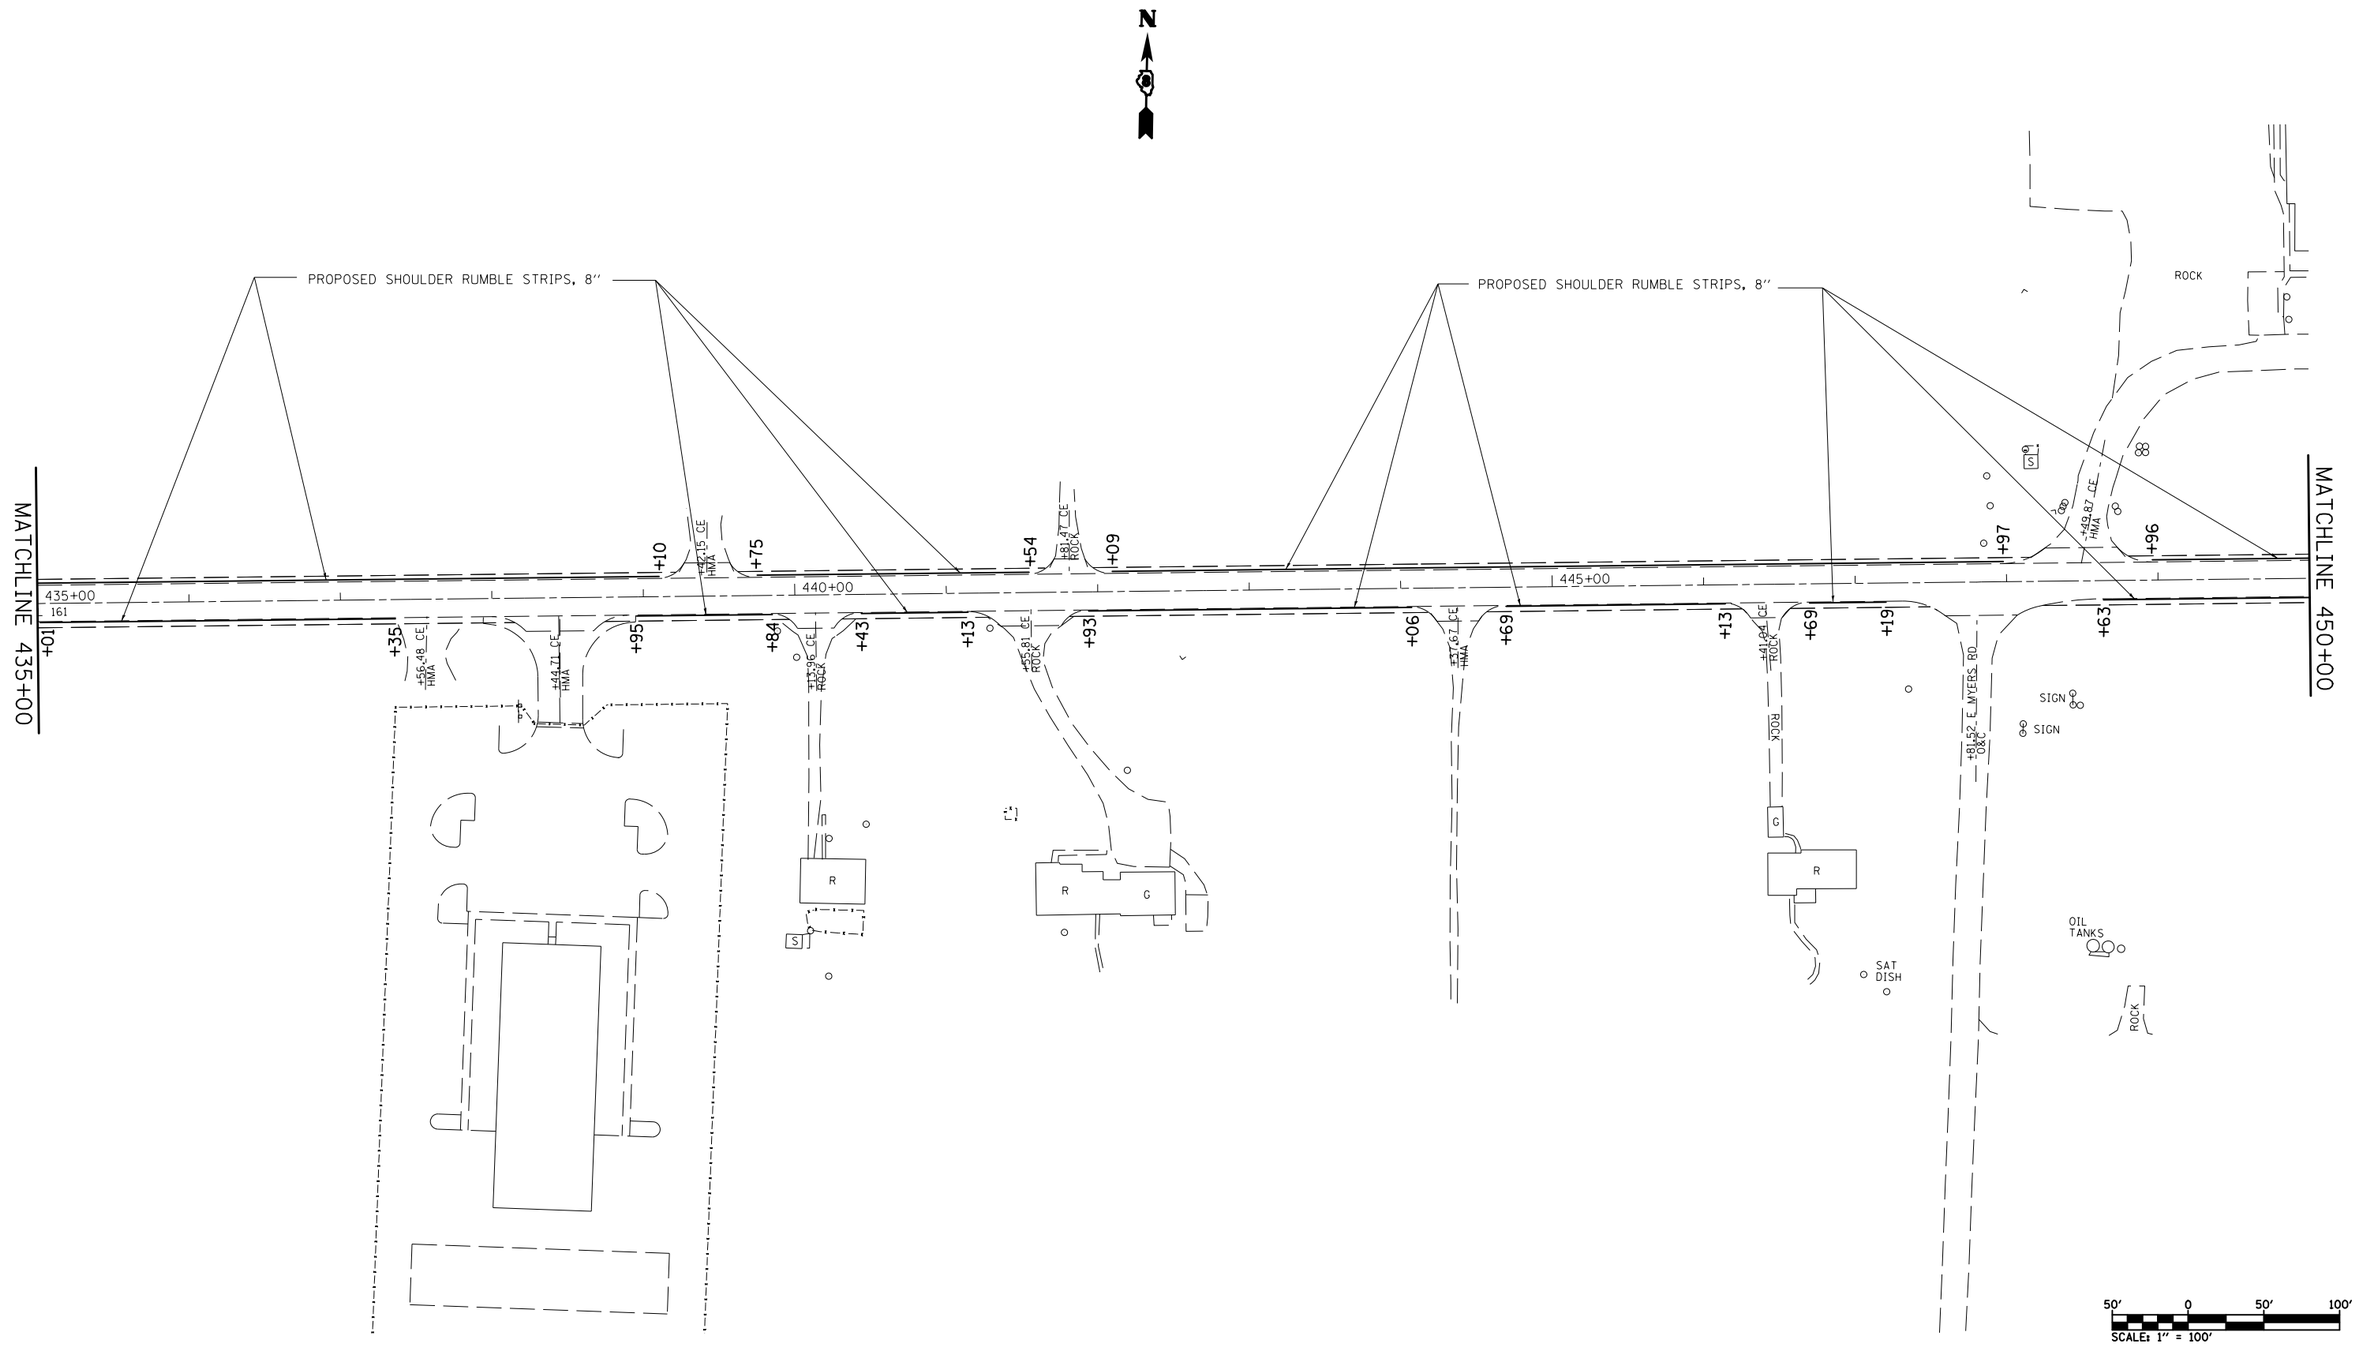

FILE NAME = $FILEL$	USER NAME = $USER$	DESIGNED -	REVISED -	STATE OF ILLINOIS DEPARTMENT OF TRANSPORTATION	PLAN VIEW		F.A.P RTE.	SECTION	COUNTY	TOTAL SHEETS	SHEET NO.
		DRAWN -	REVISED -				805	(101,102,61-1-1)I-1	MARION	30	27
	PLOT SCALE = $SCALE$	CHECKED -	REVISED -						CONTRACT NO. 76F98		
	PLOT DATE = $DATE$	DATE -	REVISED -		SCALE:	SHEET NO. 22 OF 25 SHEETS	STA. 435+00 TO STA. 450+00	FED. ROAD DIST. NO.	ILLINOIS	FED. AID PROJECT	