PLAN | SURVEYED / PLOTTED / ALIGNMENT CHECKED / RT. OF WAY CHECKED / CADD FILE NAME | NOTE BOOK ___ NO. ___ | BY | DATE

PROFILE | SURVEYED / PLOTTED / GRADES CHECKED / B.M. NOTED / STRUCTURE NOTATNS CHKD | NOTE BOOK ___ NO. ___ | BY | DATE

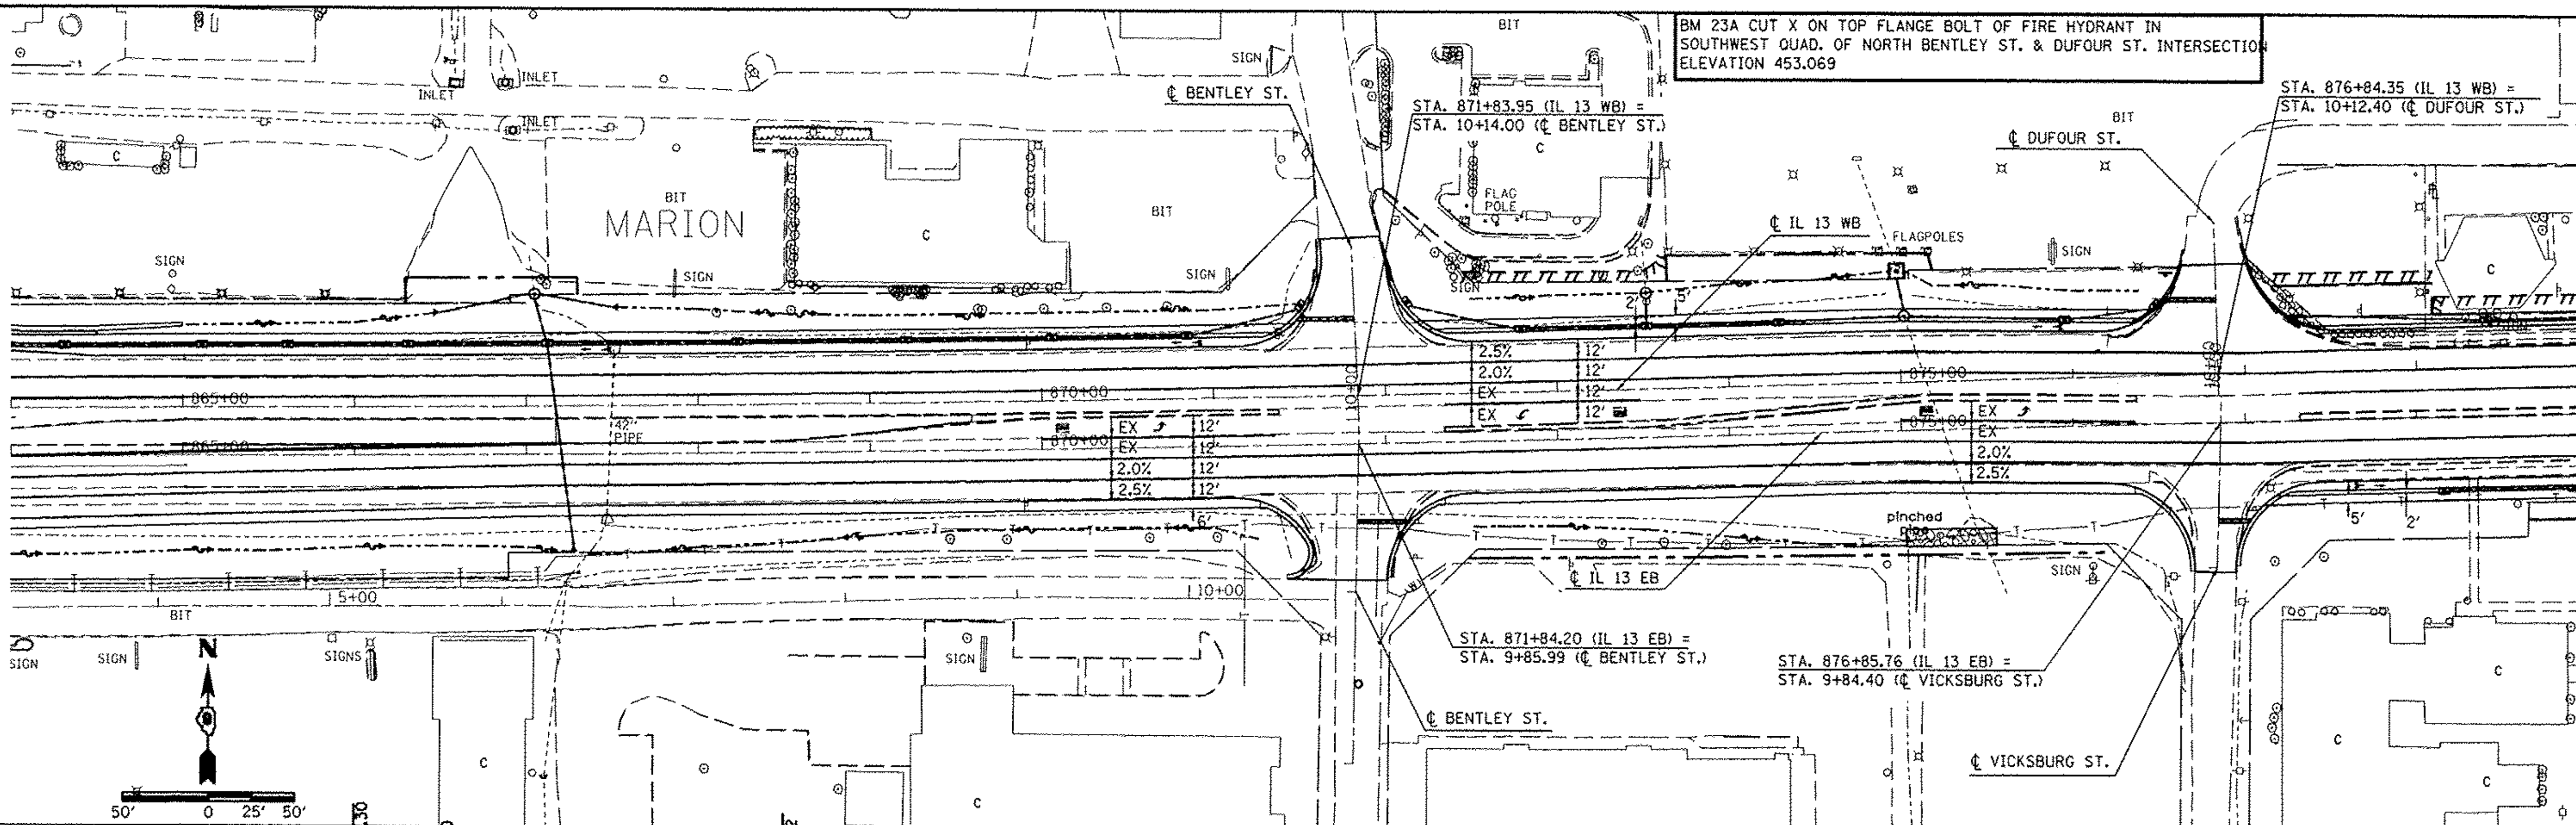

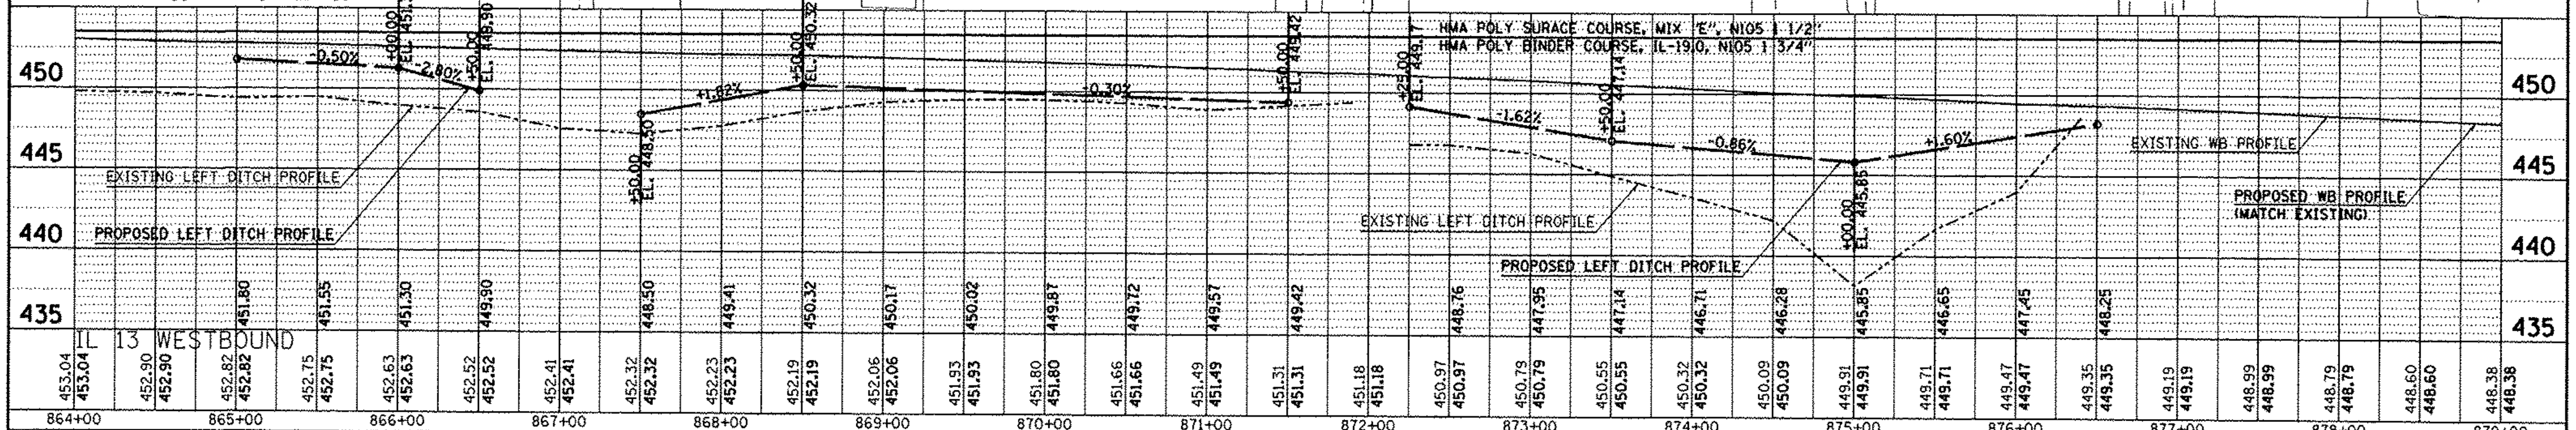

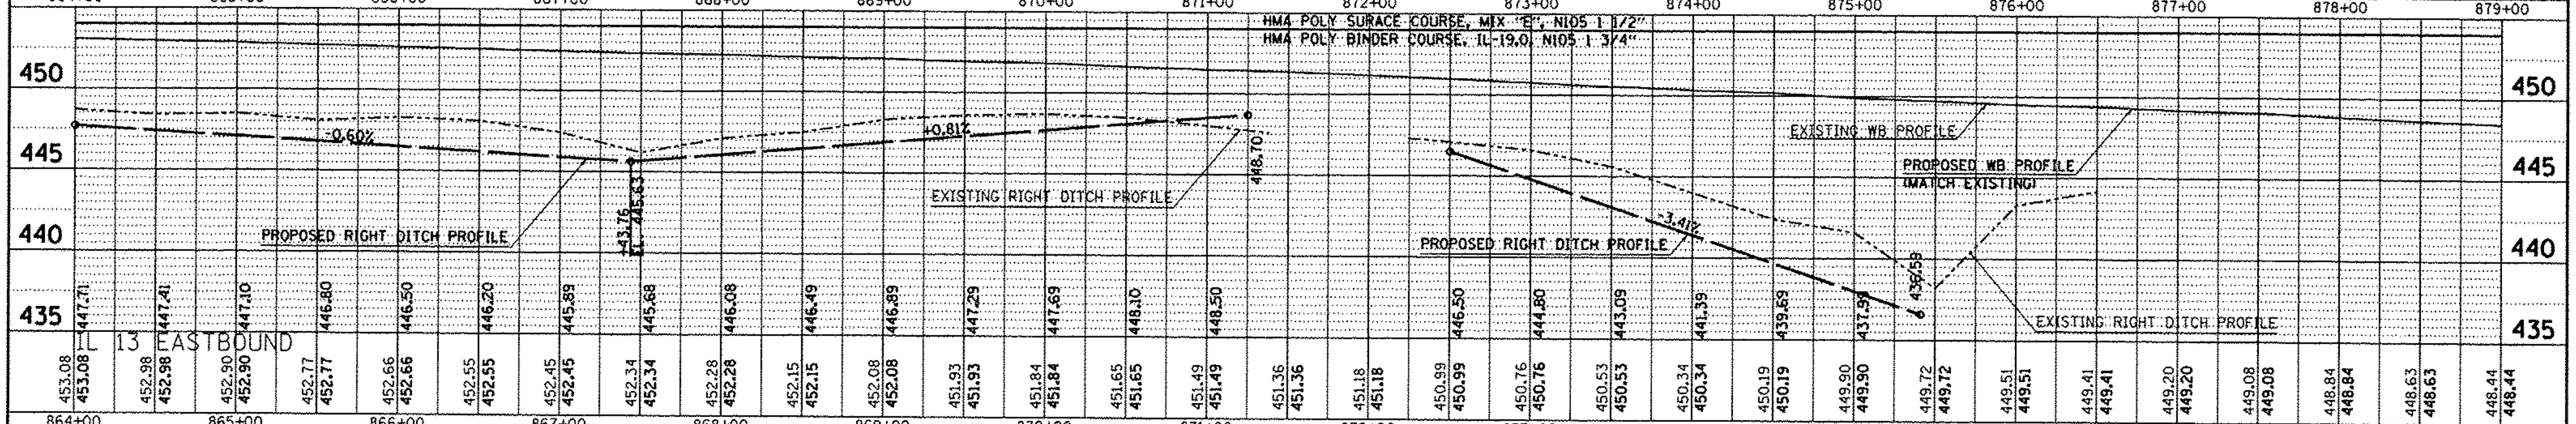

FILE NAME = c:\pw_work\pwidot\kelleykd\d0184451\78203-sht-plnprf.dgn	USER NAME = $USER$	DESIGNED -	REVISED -
	PLOT SCALE = 100.0000 ' / in.	CHECKED -	REVISED -
	PLOT DATE = 5/11/2012	DRAWN -	REVISED -
		CHECKED -	REVISED -

STATE OF ILLINOIS
DEPARTMENT OF TRANSPORTATION

PLAN-PROFILE
IL 13

SCALE: 50 | SHEET NO. 2 OF 3 SHEETS | STA. 864+00 TO STA. 879+00

F.A.P RTE.	SECTION	COUNTY	TOTAL SHEETS	SHEET NO.
331	(1X-1)R-5,RS-3,N-5,TS-4	WILLIAMSON	288	58

CONTRACT NO. 78203

ILLINOIS FED. AID PROJECT