PLAN

DATE	BY	
		SURVEYED
		PLOTTED
		DESIGN CHECKED
		BAR NOTED
		STRUCTURE NOTATIONS ENTRD

NOTE BOOK
NO.

PROFILE

DATE	BY	
		SURVEYED
		PLOTTED
		DESIGN CHECKED
		BAR NOTED
		STRUCTURE NOTATIONS ENTRD

NOTE BOOK
NO.

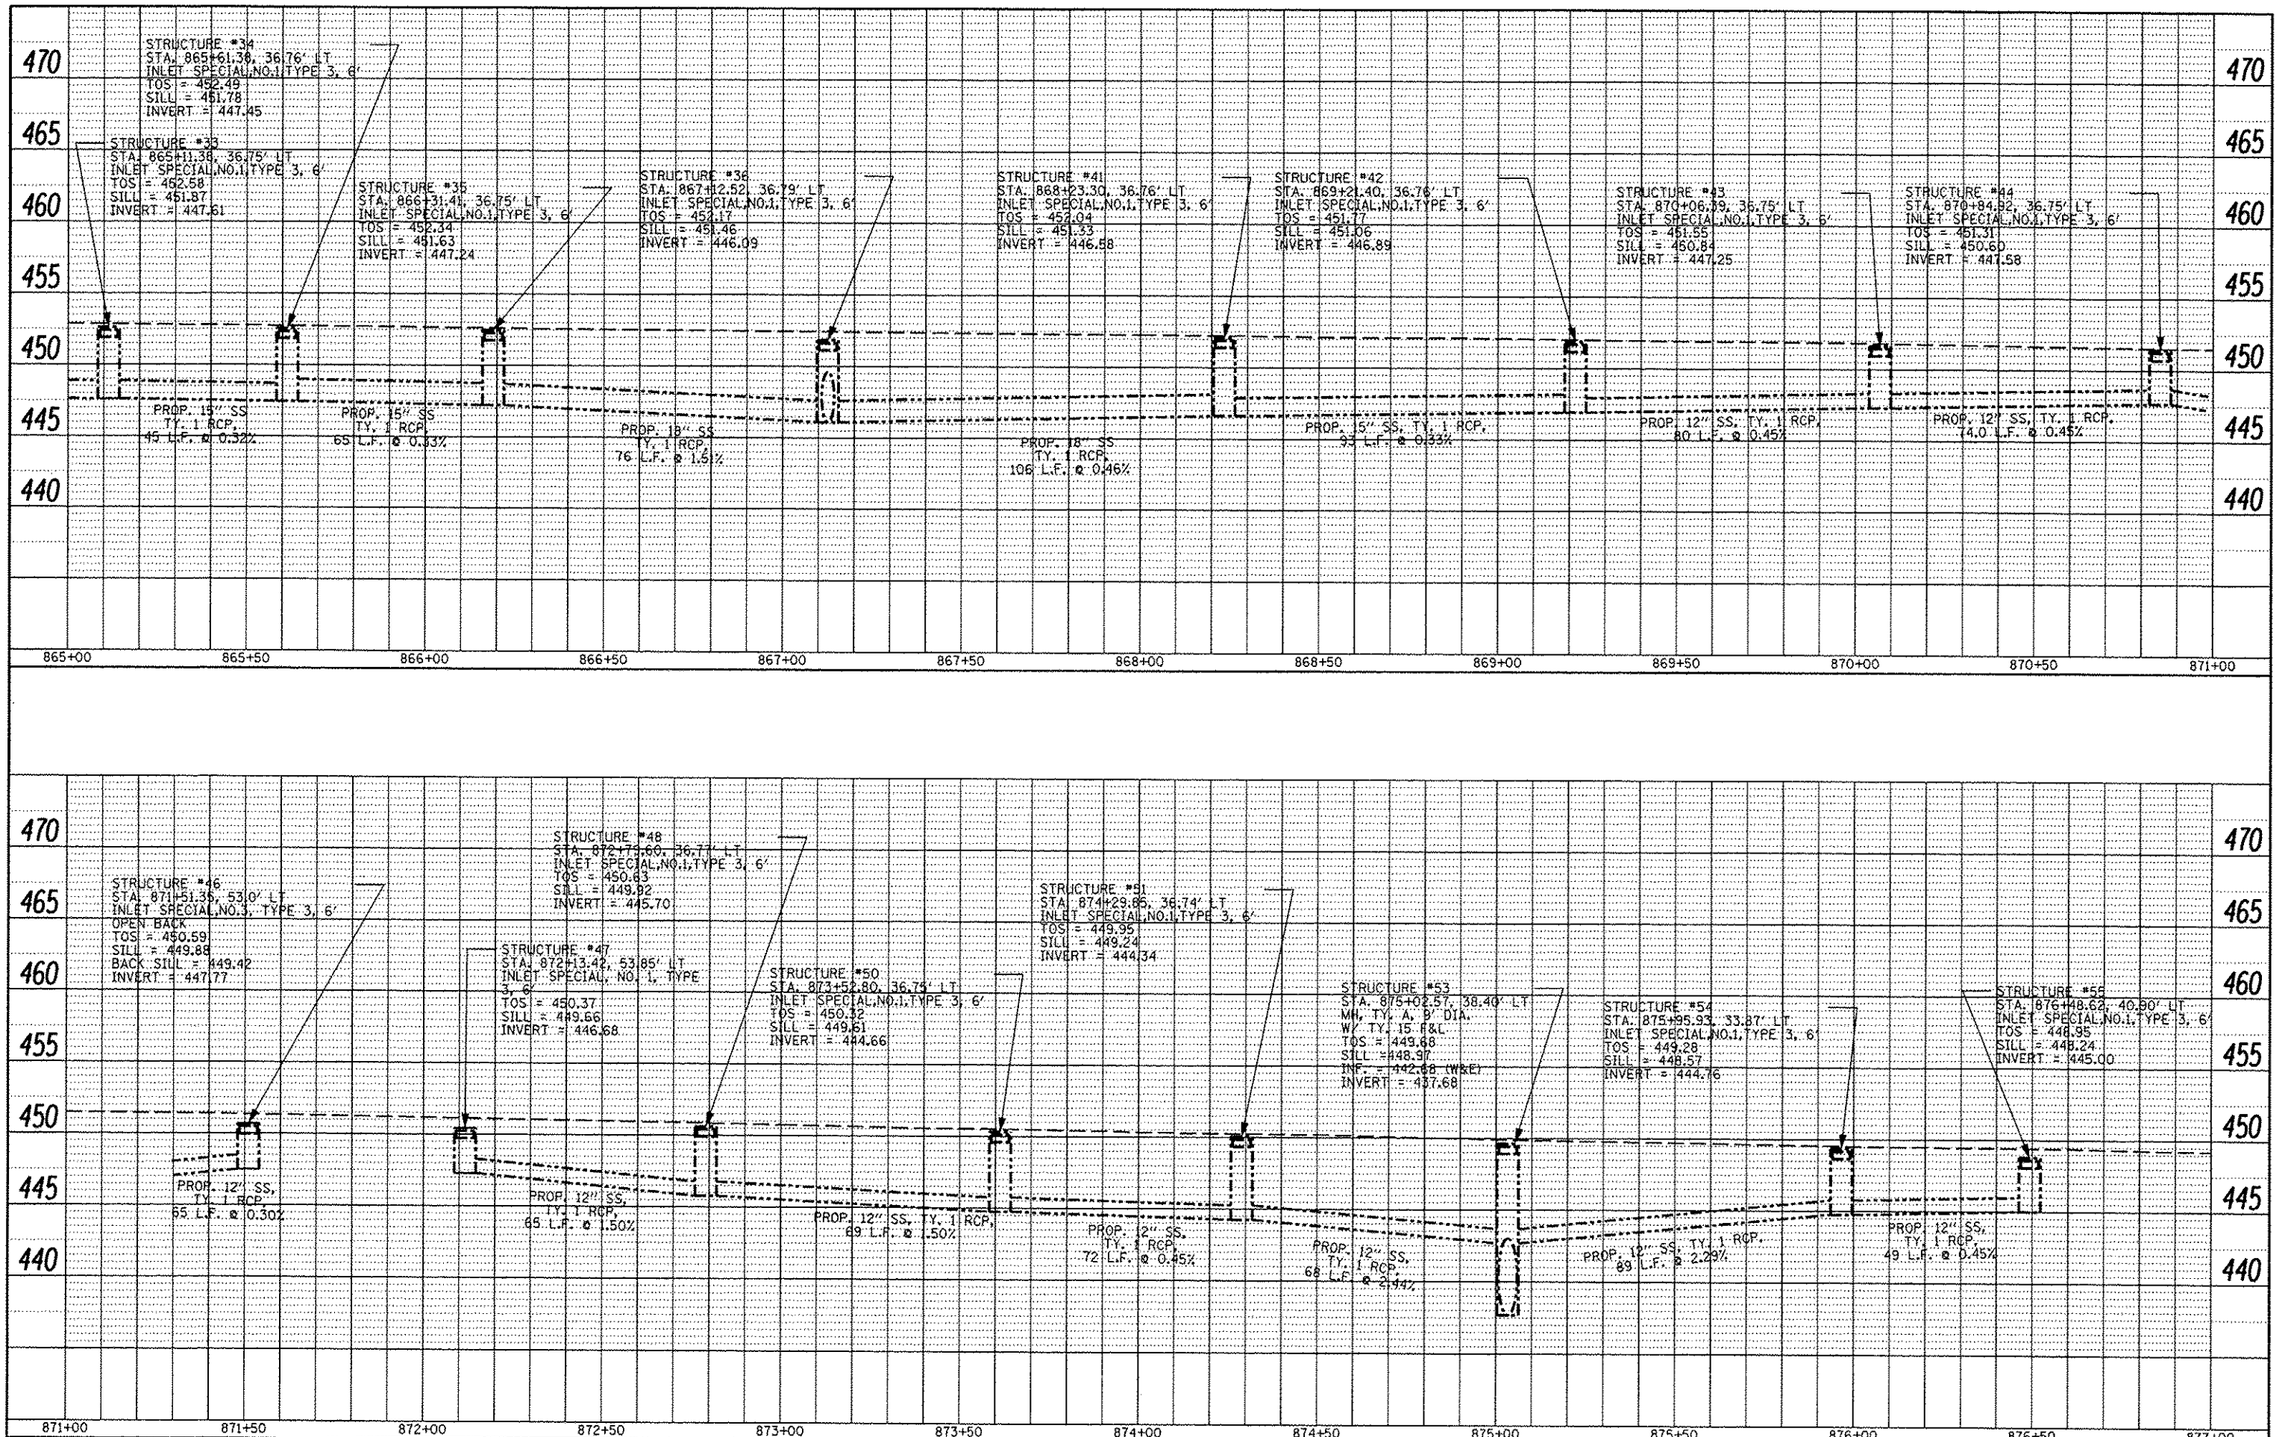

FILE NAME = c:\pw_work\pwidot\kelleykd\d0184515\78203-sht-drain.dgn	USER NAME = *USER*	DESIGNED -	REVISED -
		DRAWN -	REVISED -
	PLOT SCALE = 40.0000 ' / in.	CHECKED -	REVISED -
	PLOT DATE = 5/11/2012	DATE -	REVISED -

STATE OF ILLINOIS
DEPARTMENT OF TRANSPORTATION

DRAINAGE PROFILE SHEETS
IL 13

SCALE: 1"=5'V, 1"=20'H | SHEET NO. 0 OF 0 SHEETS | STA. 865+00.00 TO STA. 877+00.00

F.A.P. RTE.	SECTION	COUNTY	TOTAL SHEETS	SHEET NO.
331	(1X-1)R-5,RS-3,N-5,TS-4	WILLIAMSON	288	103
		CONTRACT NO. 78203		
		ILLINOIS FED. AID PROJECT		