PLAN
SURVEYED
PLOTTED
CALCS CHECKED
FIELD BOOK
NO.
BY
DATE

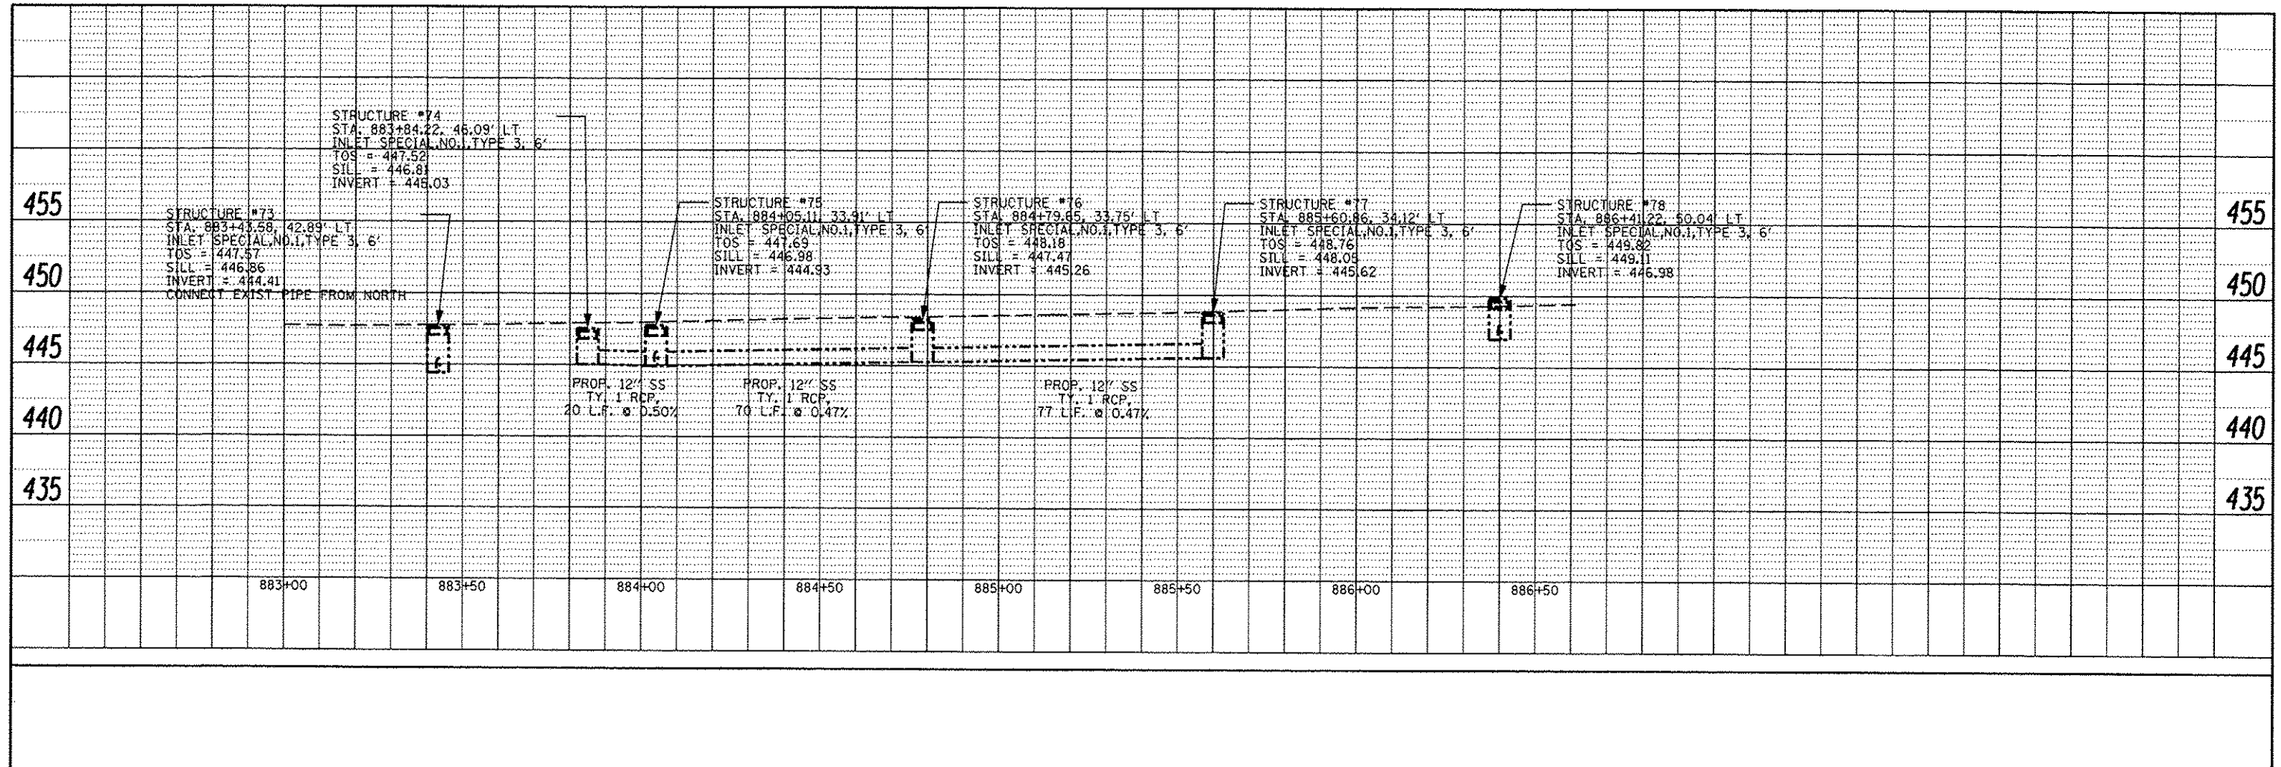

PROFILE
SURVEYED
PLOTTED
CALCS CHECKED
FIELD BOOK
NO.
BY
DATE

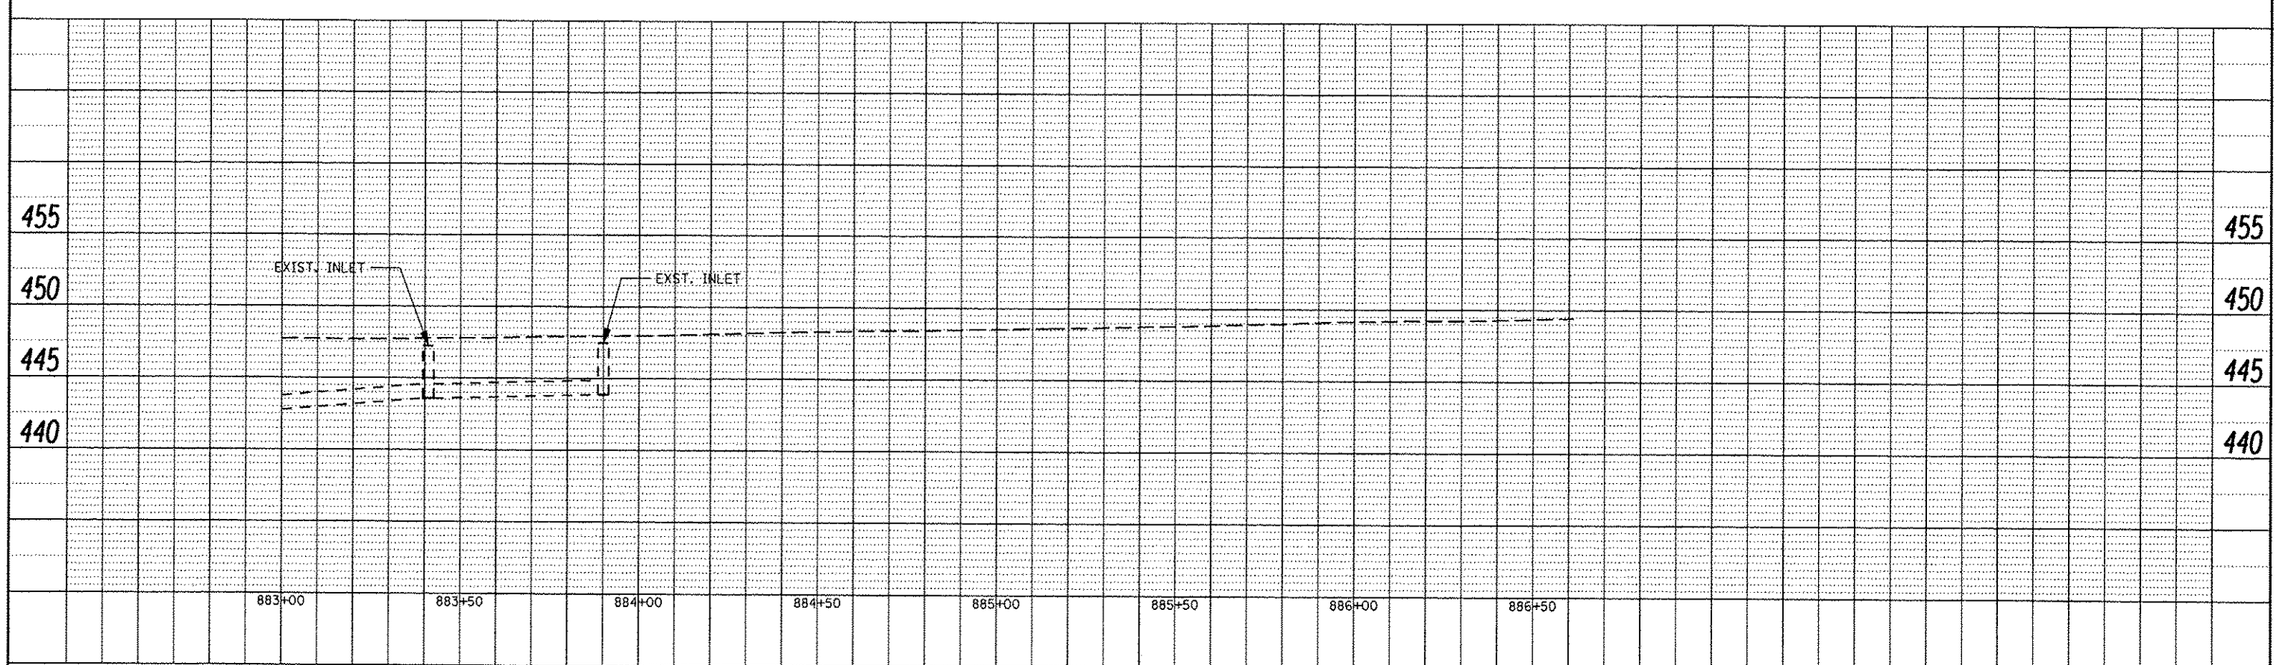

FILE NAME = c:\pw_work\pwidot\kelleykd\d0104451\78203-sht-drain.dgn	USER NAME = $USER$	DESIGNED -	REVISED -
		DRAWN -	REVISED -
	PLOT SCALE = 40.0031 ' / in.	CHECKED -	REVISED -
	PLOT DATE = 5/11/2012	DATE -	REVISED -

STATE OF ILLINOIS
DEPARTMENT OF TRANSPORTATION

DRAINAGE PROFILE SHEETS
IL 13

SCALE: 1"=5'V, 1"=20'H | SHEET NO. 0 OF 0 SHEETS | STA. 883+00.00 TO IL 37

F.A.P. RTE.	SECTION	COUNTY	TOTAL SHEETS	SHEET NO.
331	(1X-1)R-5,RS-3,N-5,TS-4	WILLIAMSON	288	105

CONTRACT NO. 78203

ILLINOIS | FED. AID PROJECT