INTERSECTION DETAILS

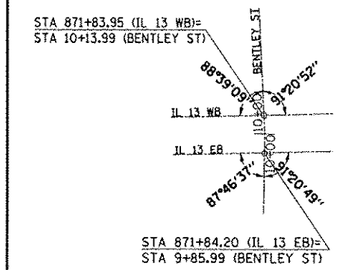

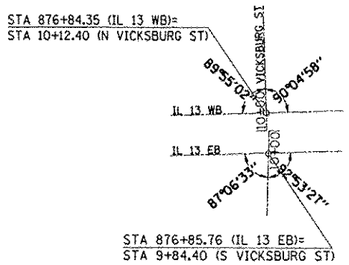

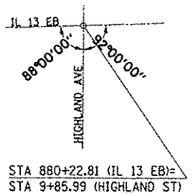

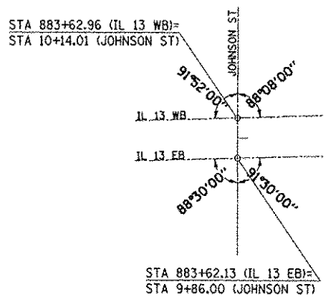

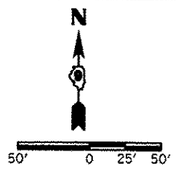

EXISTING TURN LANE TAPERS AND UNIFORM STORAGE TO REMAIN IN PLACE FOR BENTLEY ST., VICKSBURG ST., HIGHLAND AVE., JOHNSON ST., AND IL 13.

EXTEND MEDIAN ACROSS JOHNSON STREET TO CREATE RIGHT IN/RIGHT OUT ACCESS TO THE NORTH AND SOUTH LEG OF JOHNSON ST

NO BUFFER BETWEEN BACK OF CURB AND SIDEWALK STA 877+42 (IL 13 WB) AND STA 880+35 (IL 13 WB)

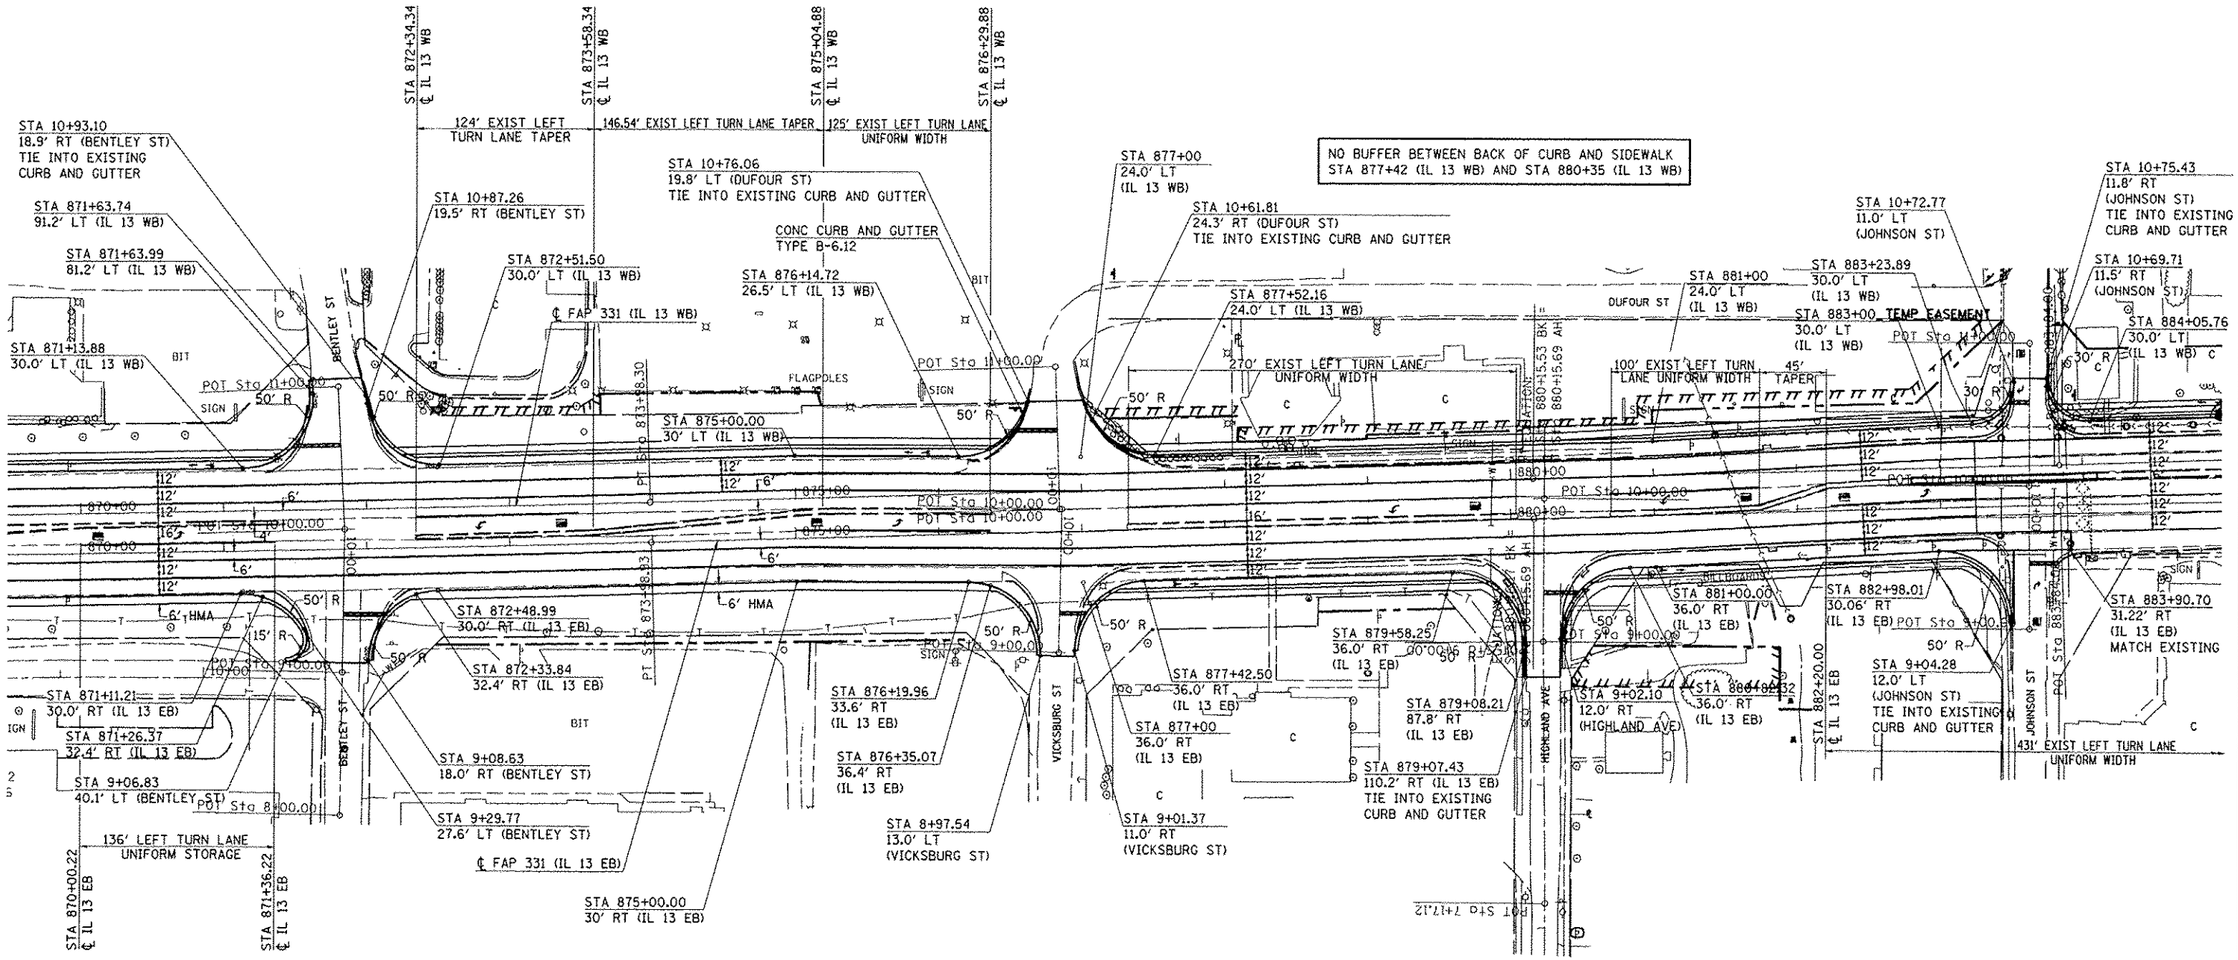

FILE NAME = c:\pw_work\pwidot\kelleykd\d0104451\78203-sht-geo2.dgn	USER NAME = #USER#	DESIGNED -	REVISED -	**STATE OF ILLINOIS DEPARTMENT OF TRANSPORTATION**	**GEOMETRICS**
	PLOT SCALE = 100.0000 ' / in.	DRAWN -	REVISED -		
	PLOT DATE = 5/11/2012	CHECKED -	REVISED -		SCALE: SHEET NO. OF SHEETS STA. TO STA.
		DATE -	REVISED -		

F.A.P RTE.	SECTION	COUNTY	TOTAL SHEETS	SHEET NO.
331	(1X-1)R-5,RS-3,N-5,TS-4	WILLIAMSON	288	117
		CONTRACT NO. 78203		
		ILLINOIS FED. AID PROJECT		