LEGEND

- EXISTING SMALL DETECTOR LOOP
- EXISTING SMALL DETECTOR LOOP
- EXISTING MAST ARM MOUNTED SIGNAL FACE
- EXISTING BRACKET MOUNTED SIGNAL FACE
- DETECTOR LOOP LINE

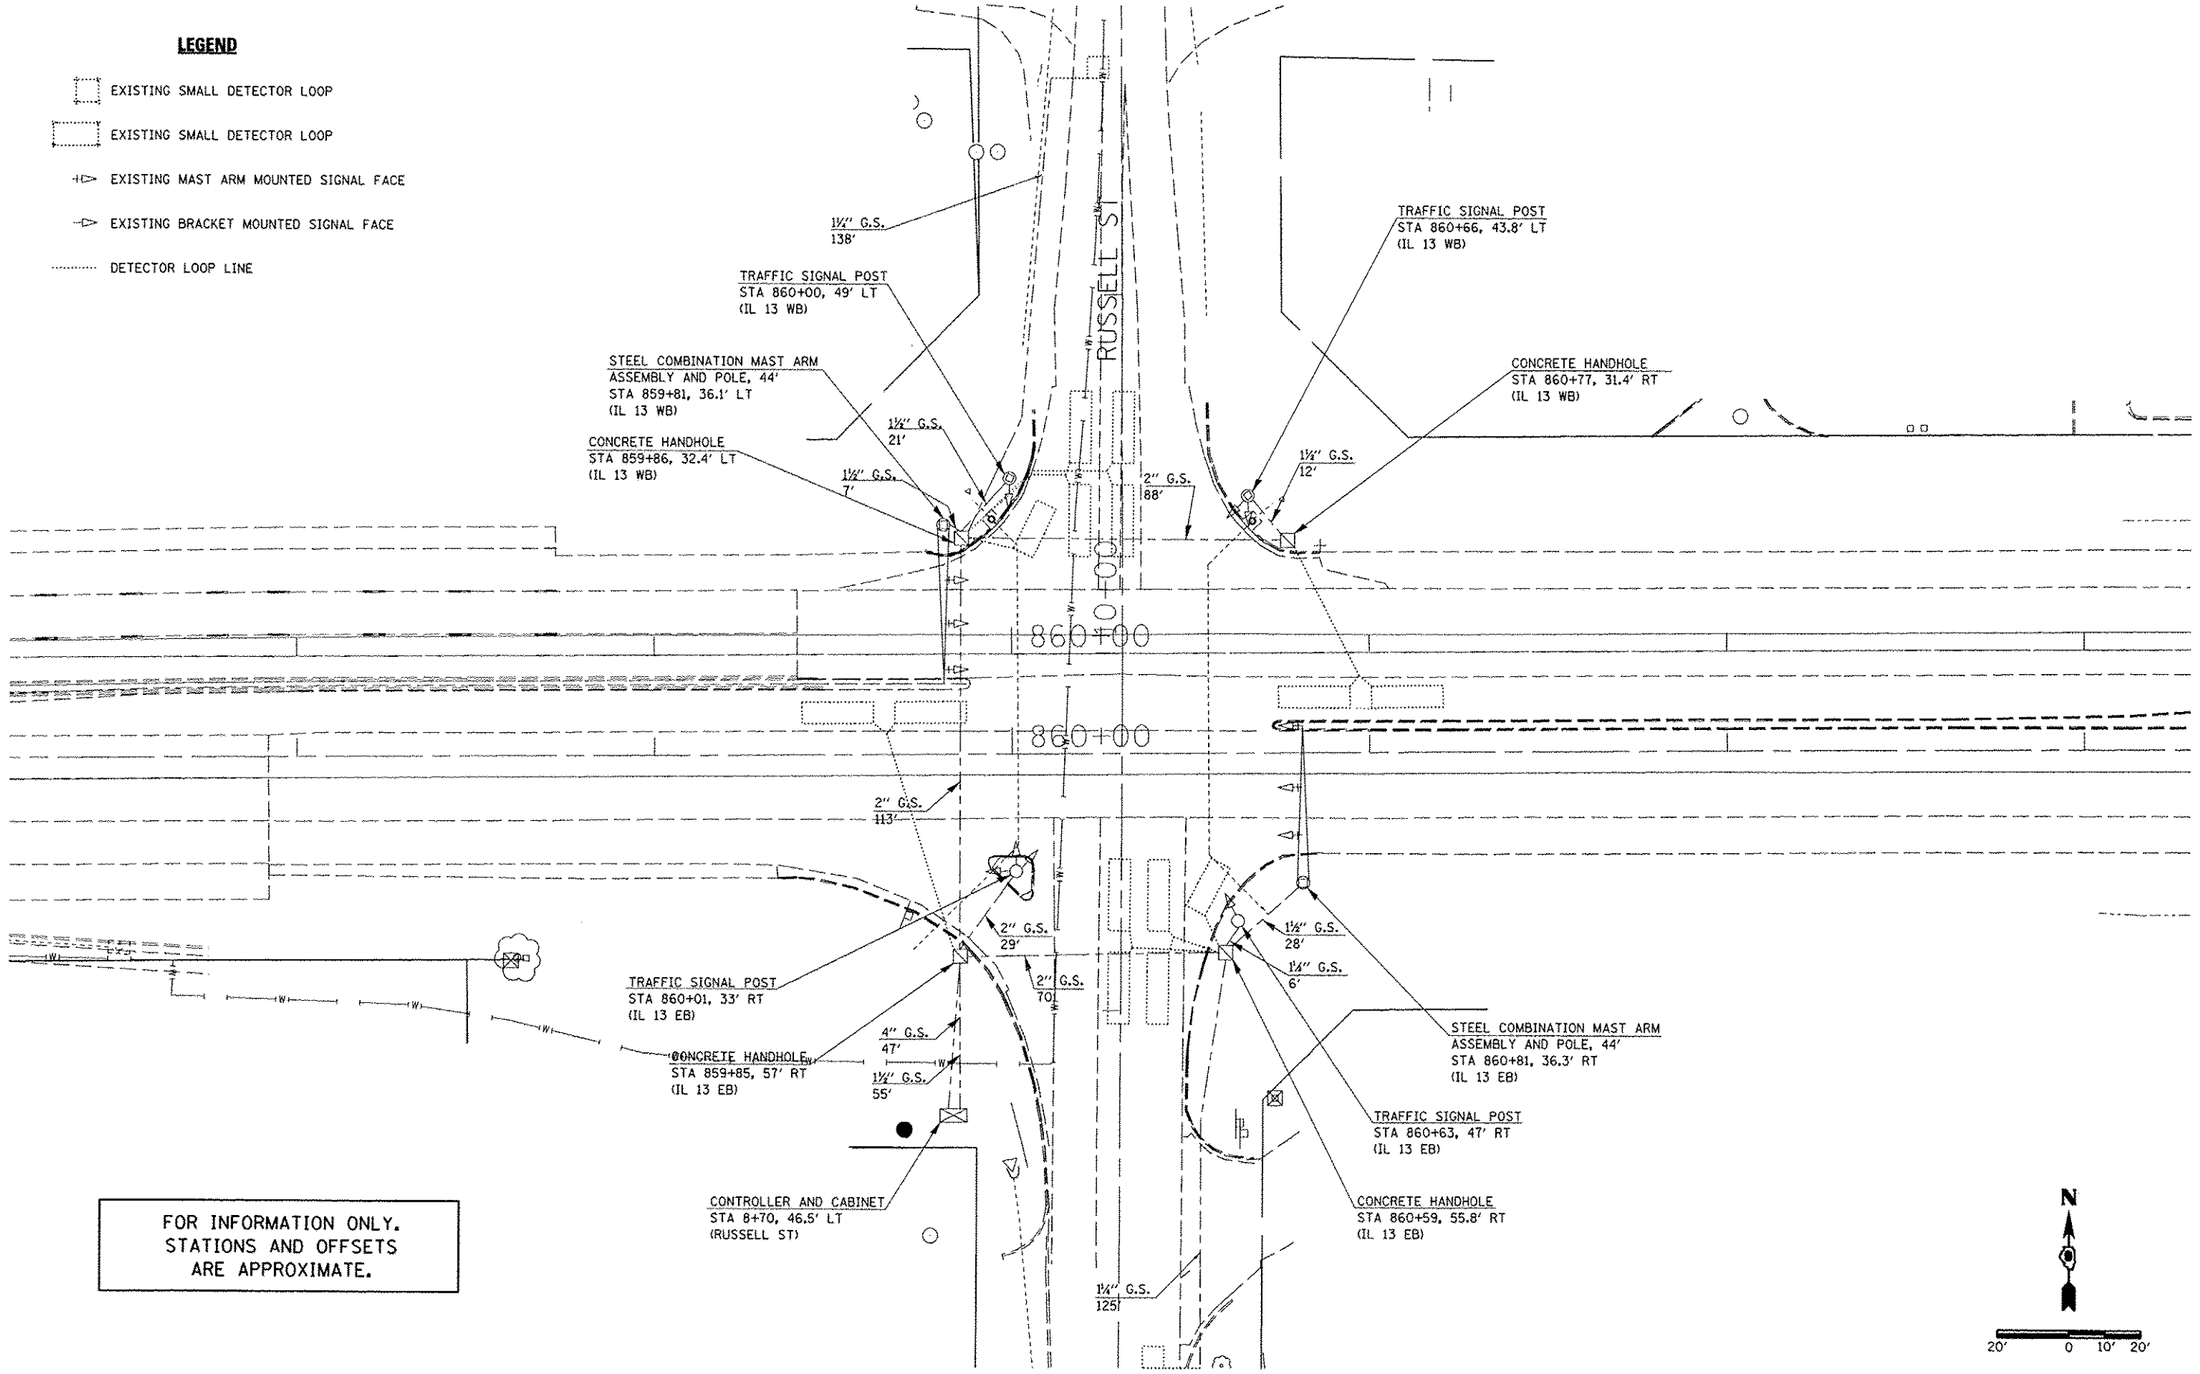

FOR INFORMATION ONLY.
STATIONS AND OFFSETS
ARE APPROXIMATE.

FILE NAME = o:\pw_work\pwidot\kelloykd\d0104451\78203-sht-tsig.dgn	USER NAME = $USER$	DESIGNED -	REVISED -
		DRAWN -	REVISED -
	PLOT SCALE = 40.0000 ' / in.	CHECKED -	REVISED -
	PLOT DATE = 5/11/2012	DATE -	REVISED -

STATE OF ILLINOIS
DEPARTMENT OF TRANSPORTATION

EXISTING TRAFFIC SIGNALS
IL 13 /RUSSELL ST.

SCALE: | SHEET NO. OF SHEETS | STA. | TO STA.

F.A. RTE.	SECTION	COUNTY	TOTAL SHEETS	SHEET NO.
331	(IX-1)R-5,RS-3,N-5,TS-4	WILLIAMSON	288	132
		CONTRACT NO. 78203		
	ILLINOIS	FED. AID PROJECT		