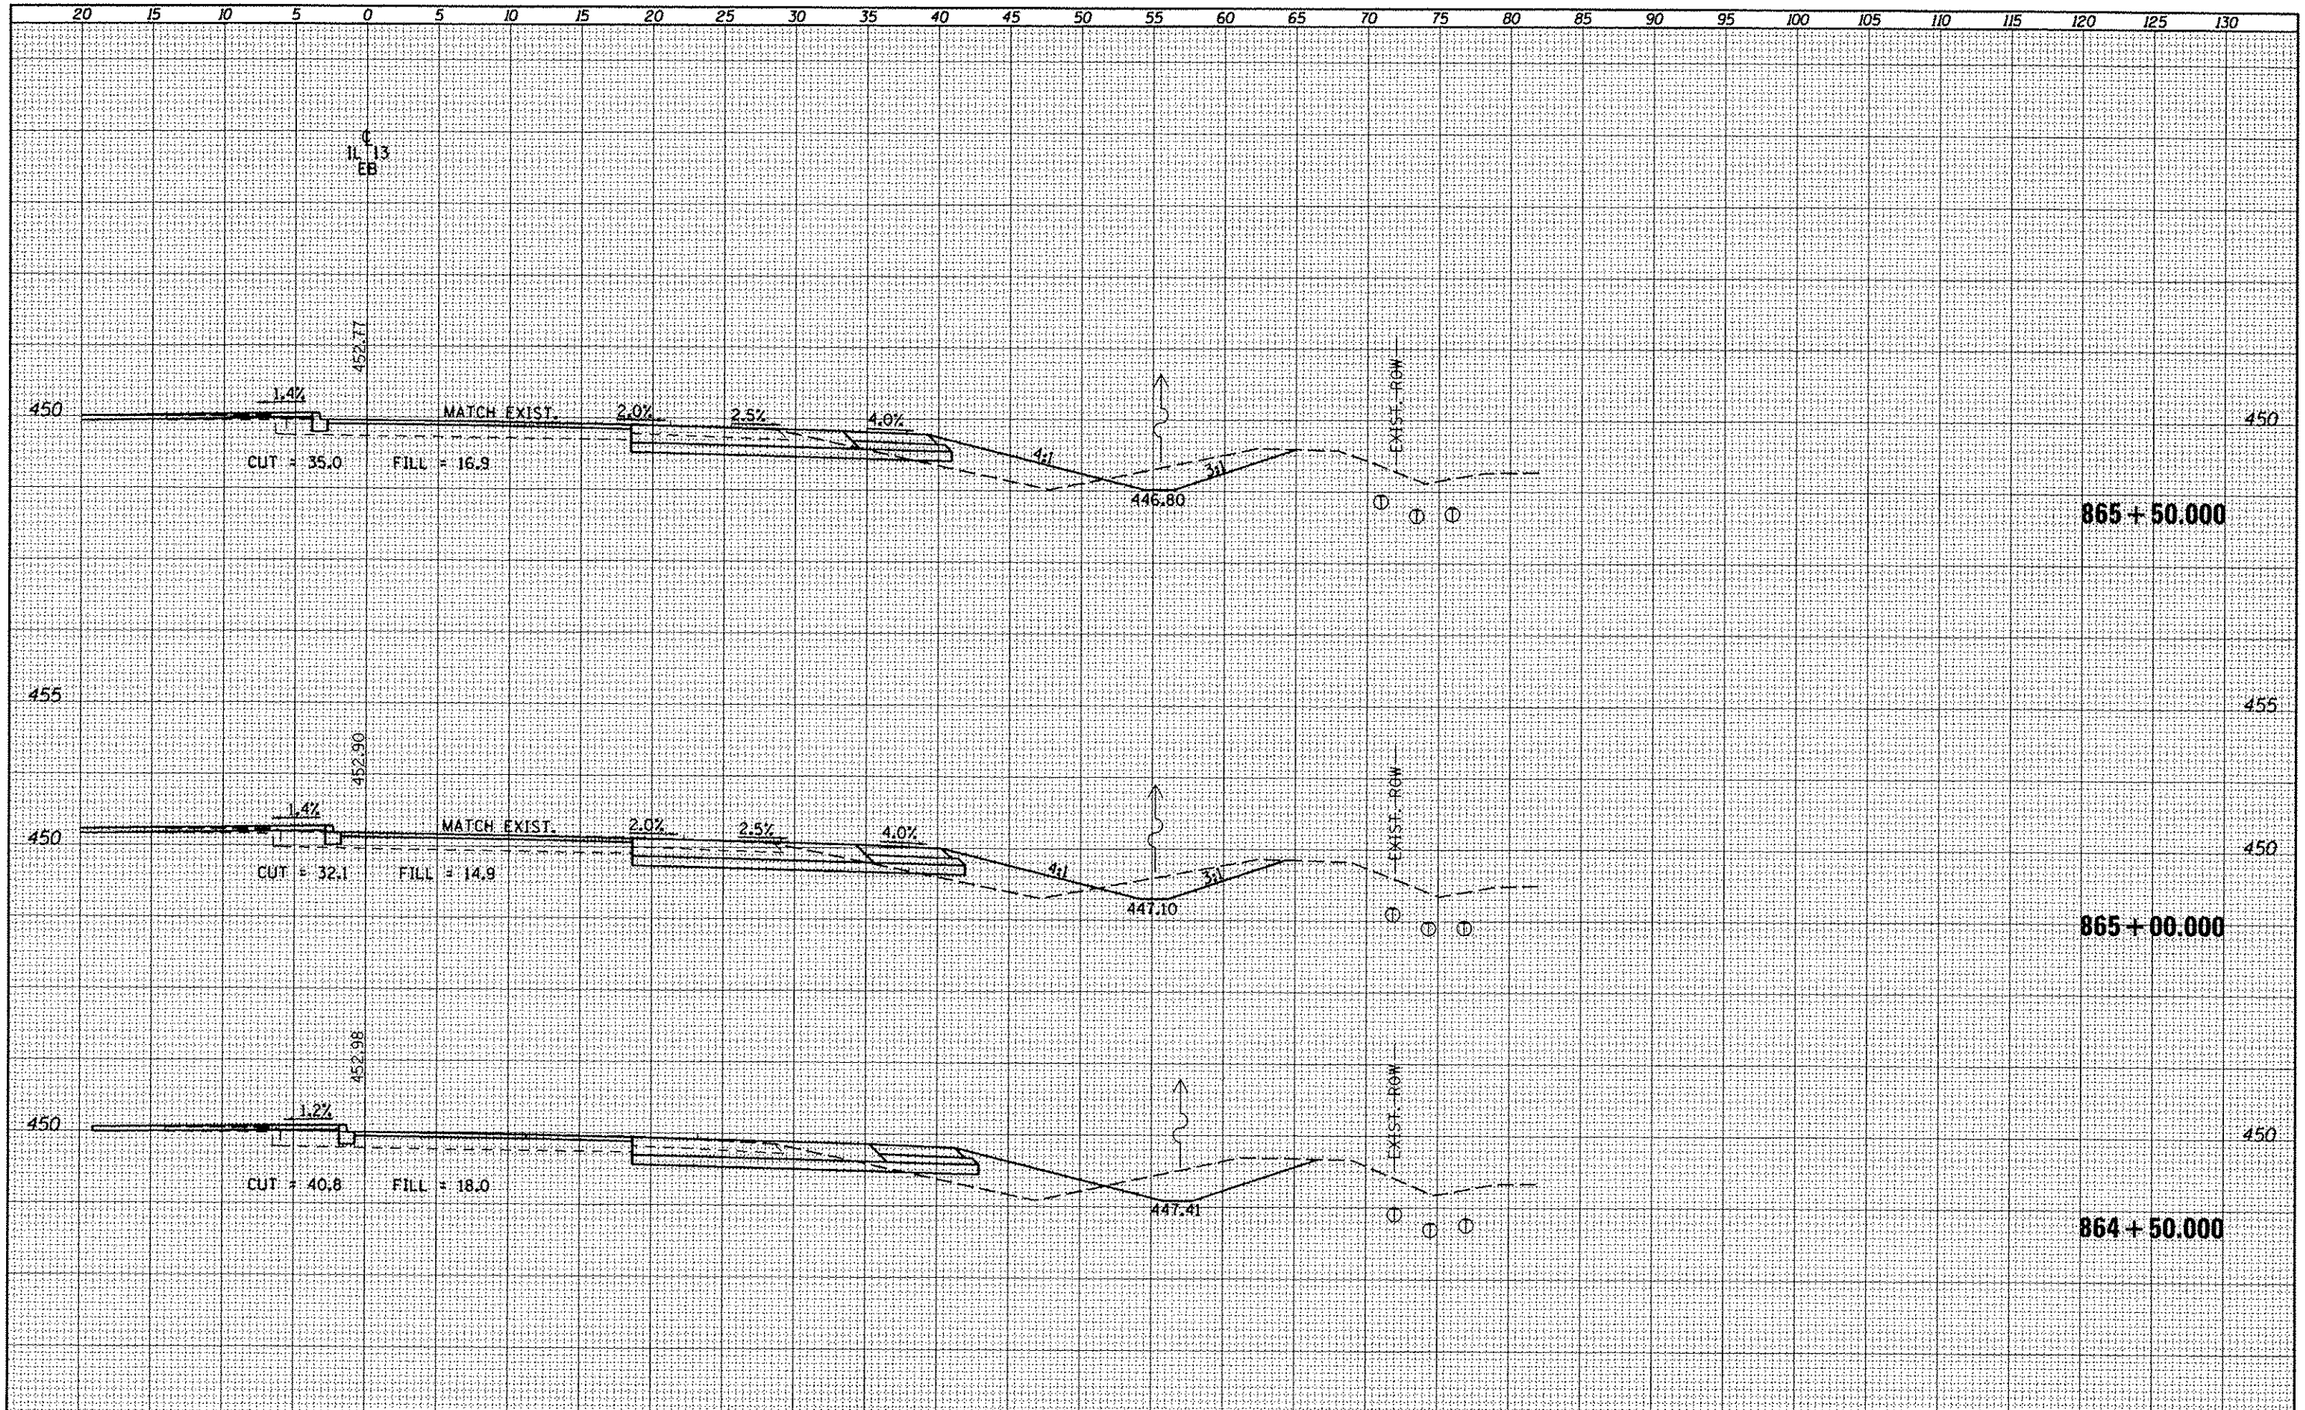

FILE NAME = c:\pw_work\pwidot\kelleykd\d0184451\78203-sht-1-xs.dgn	USER NAME = #USER#	DESIGNED -	REVISED -
	PLOT SCALE = 10.0000 ' / in.	DRAWN -	REVISED -
	PLOT DATE = 5/11/2012	CHECKED -	REVISED -
		DATE -	REVISED -

STATE OF ILLINOIS
DEPARTMENT OF TRANSPORTATION

CROSS SECTIONS - IL 13 EASTBOUND

SCALE: | SHEET OF SHEETS | STA. 864+50.000 TO STA. 865+50.000

F.AP. RTE.	SECTION	COUNTY	TOTAL SHEETS	SHEET NO.
331	(1X-1)R-5,RS-3,N-5,TS-4	WILLIAMSON	288	157

CONTRACT NO. 78203

ILLINOIS FED. AID PROJECT