FINAL SURVEY?	NOTE BOOK	NO.
SURVEYED	BY	DATE
PLOTTED		
TEMPLATE		
MISC.		
AREAS CHECKED		

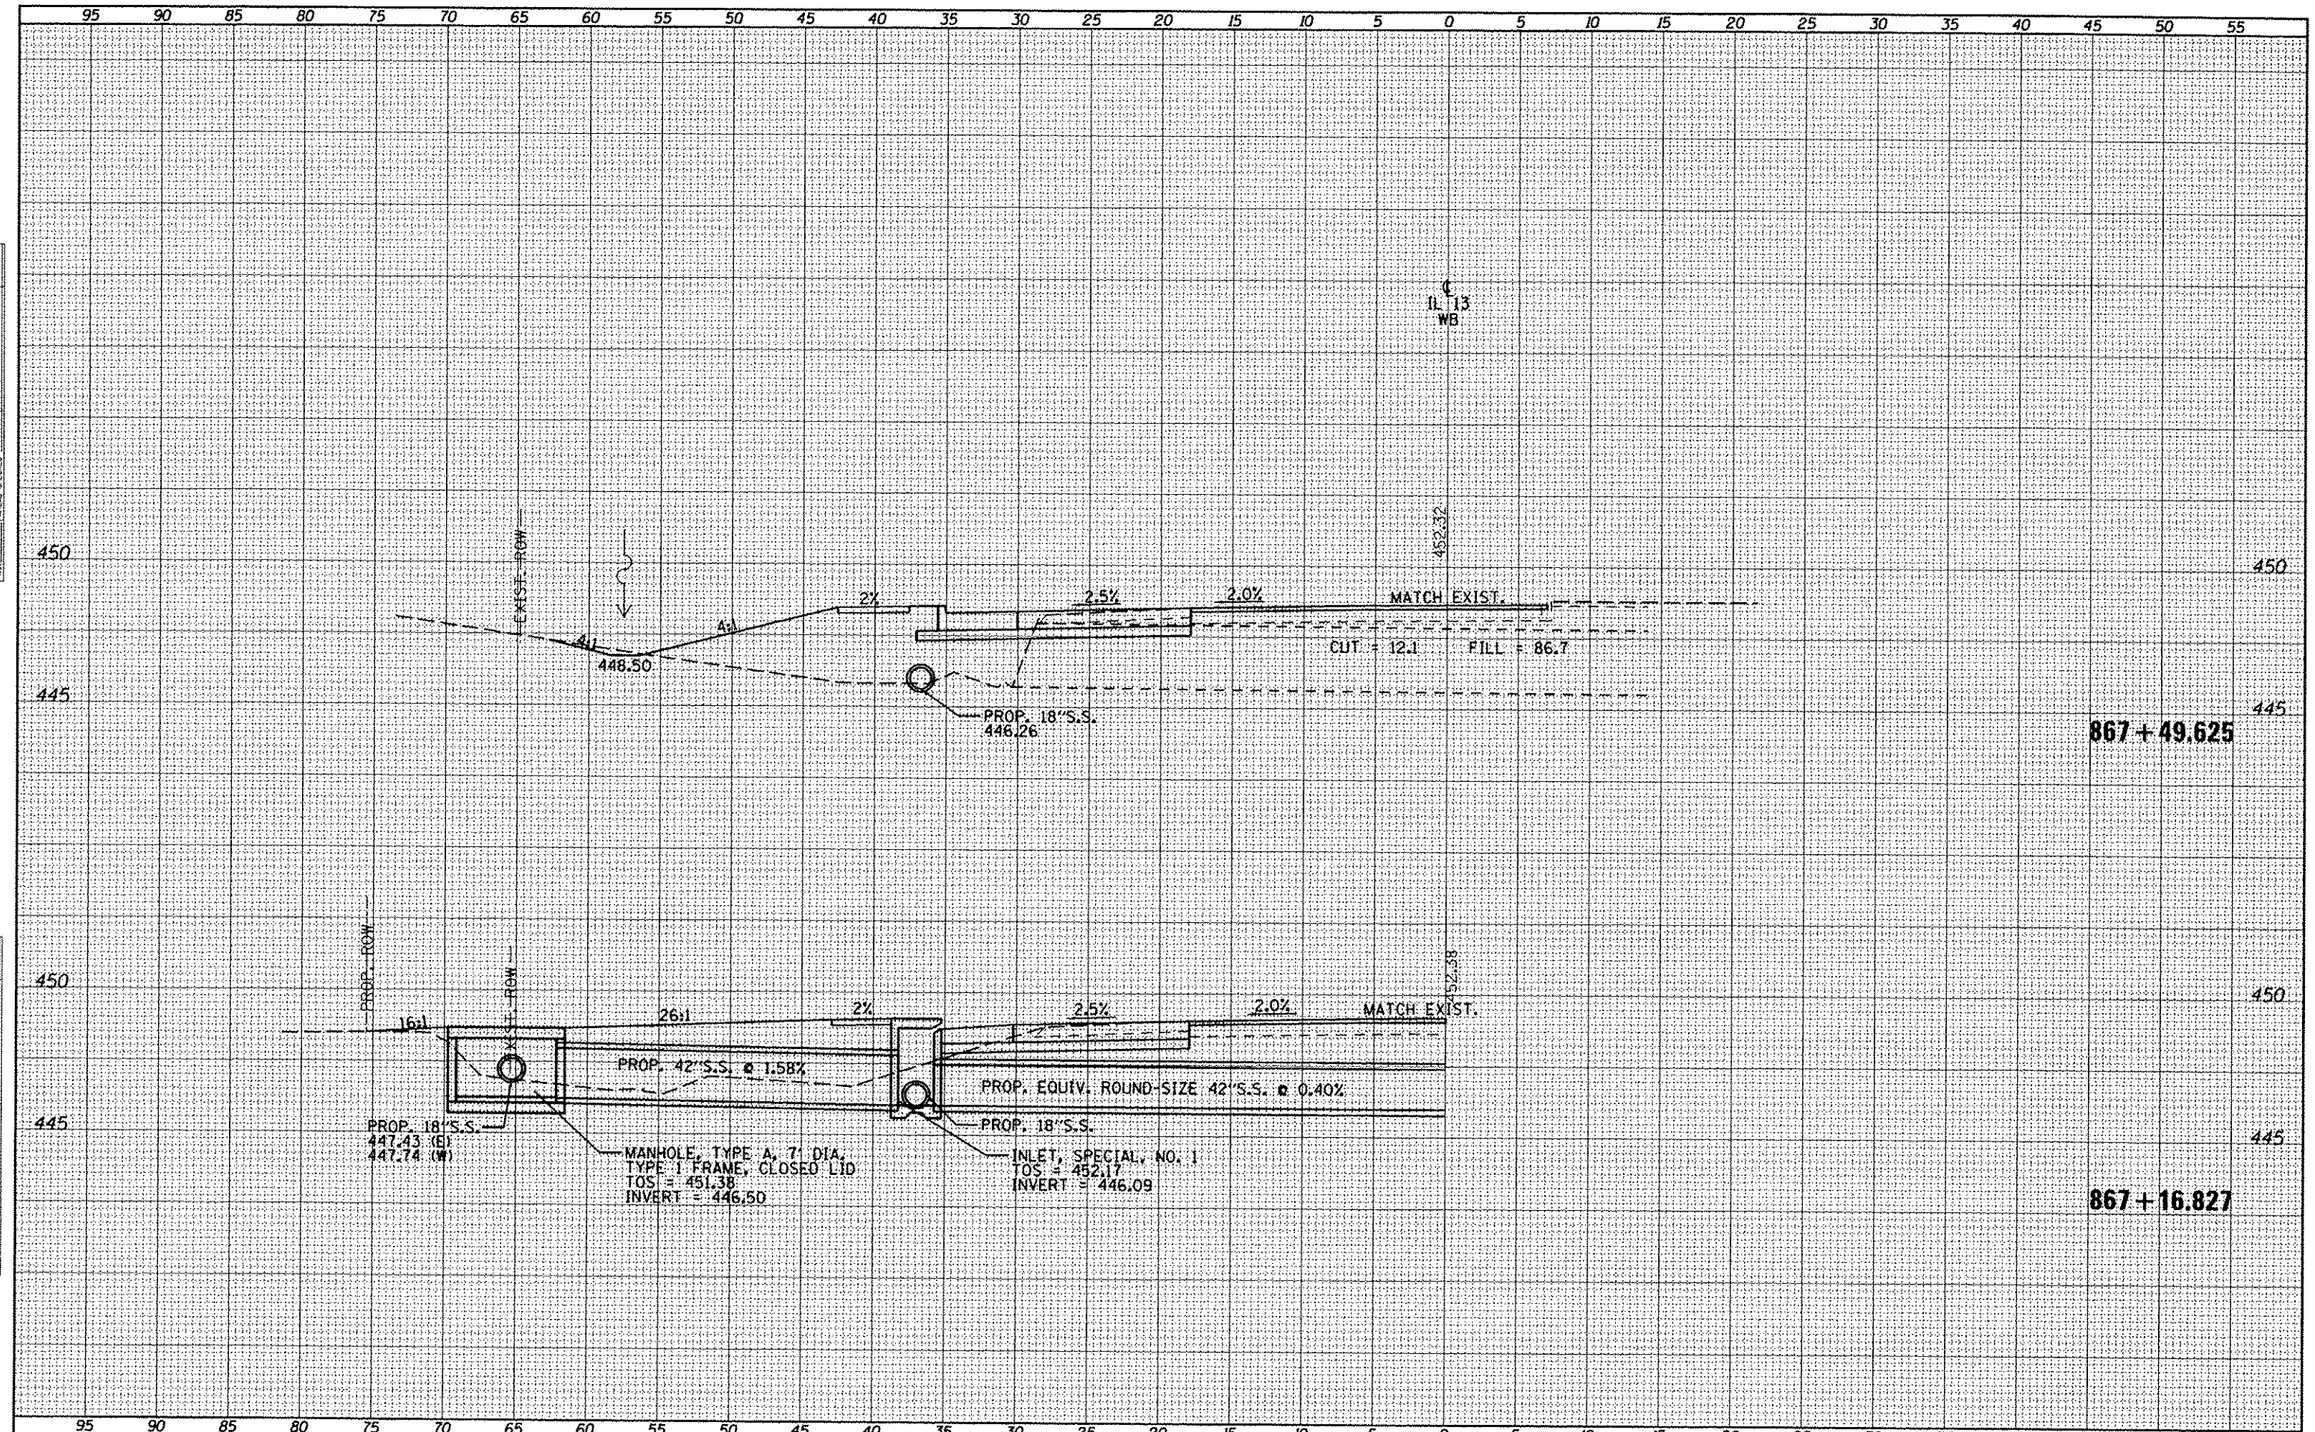

ORIGINAL SURVEY?	NOTE BOOK	NO.
SURVEYED	BY	DATE
PLOTTED		
TEMPLATE		
MISC.		
AREAS CHECKED		

FILE NAME = c:\pw_work\pwidot\kelleykd\d0184451\78203-sht-i13wb.dgn	USER NAME = $USER$	DESIGNED -	REVISED -
		DRAWN -	REVISED -
	PLOT SCALE = 10.0000 ' / in.	CHECKED -	REVISED -
	PLOT DATE = 5/11/2012	DATE -	REVISED -

STATE OF ILLINOIS
DEPARTMENT OF TRANSPORTATION

CROSS SECTIONS – IL 13 WESTBOUND

SCALE: | SHEET OF SHEETS | STA. 867+16.827 TO STA. 867+49.625

F.A.P. RTE.	SECTION	COUNTY	TOTAL SHEETS	SHEET NO.
331	(1X-1)R-5,RS-3,N-5,TS-4	WILLIAMSON	288	183
		CONTRACT NO. 78203		
		ILLINOIS FED. AID PROJECT		