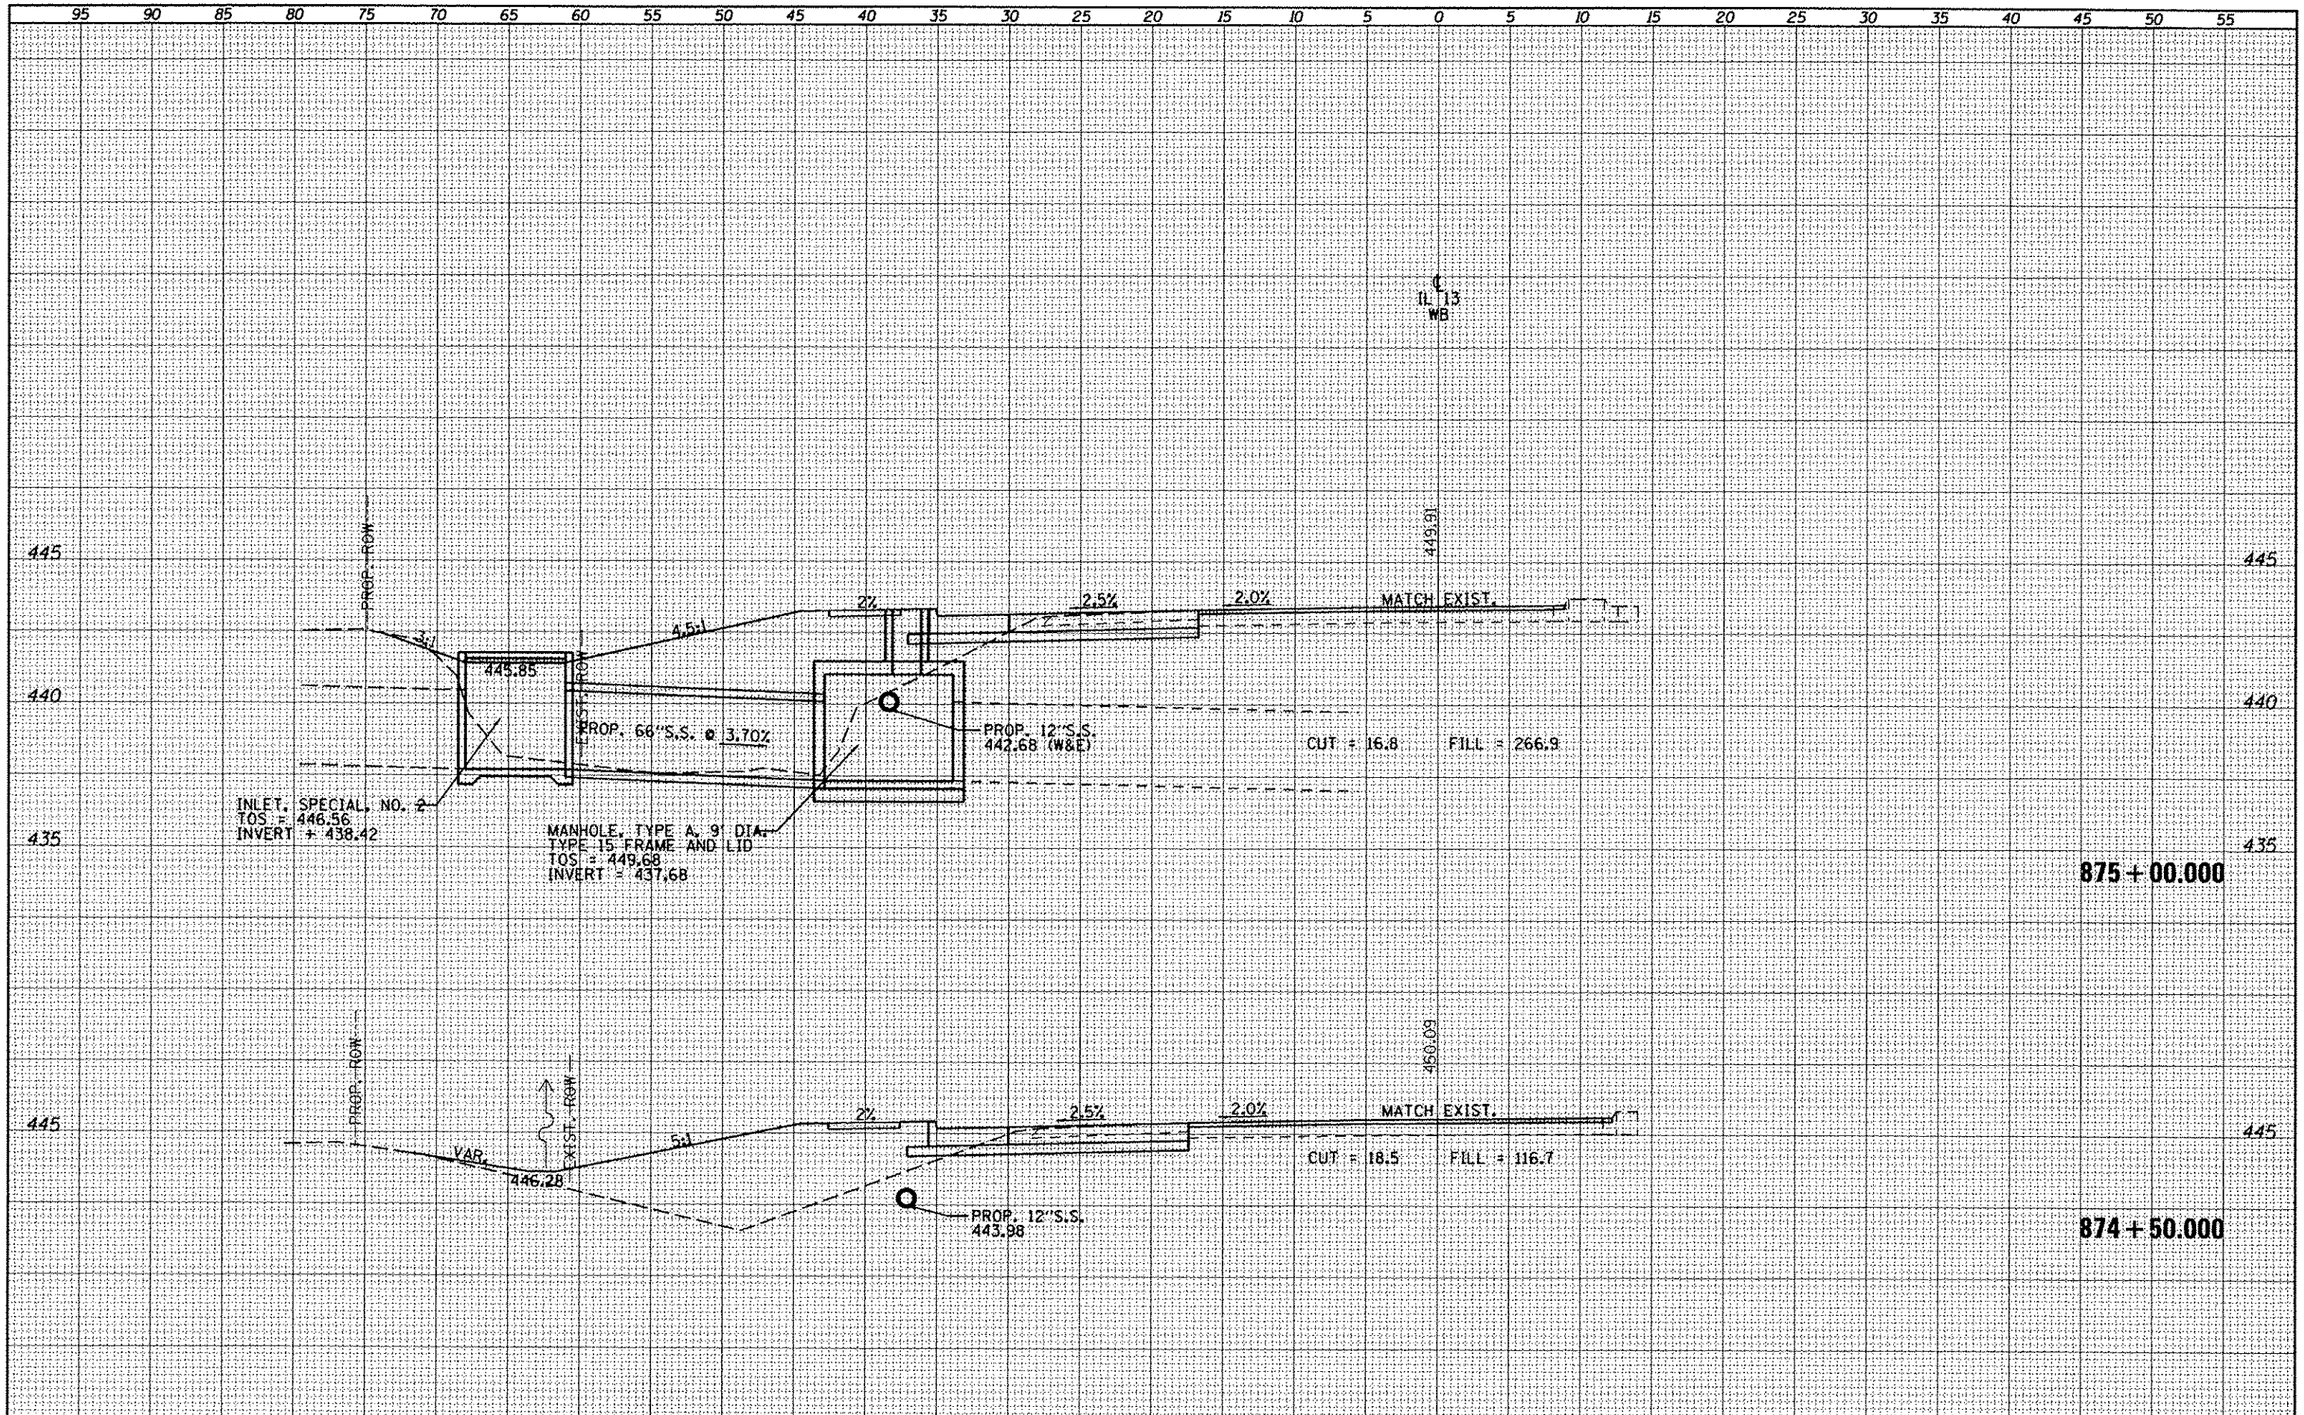

FILE NAME = c:\pw_work\pwidot\kelleykd\d818445\l78203-sht-1cs.dgn	USER NAME = $USER$	DESIGNED -	REVISED -
		DRAWN -	REVISED -
	PLOT SCALE = 10.0000 ' / in.	CHECKED -	REVISED -
	PLOT DATE = 5/11/2012	DATE -	REVISED -

STATE OF ILLINOIS
DEPARTMENT OF TRANSPORTATION

CROSS SECTIONS – IL 13 WESTBOUND

SCALE: | SHEET OF SHEETS | STA. 874+50.000 TO STA. 875+00.000

F.A.P. RTE.	SECTION	COUNTY	TOTAL SHEETS	SHEET NO.
331	(IX-1)R-5,RS-3,N-5,TS-4	WILLIAMSON	288	189

CONTRACT NO. 78203

ILLINOIS FED. AID PROJECT