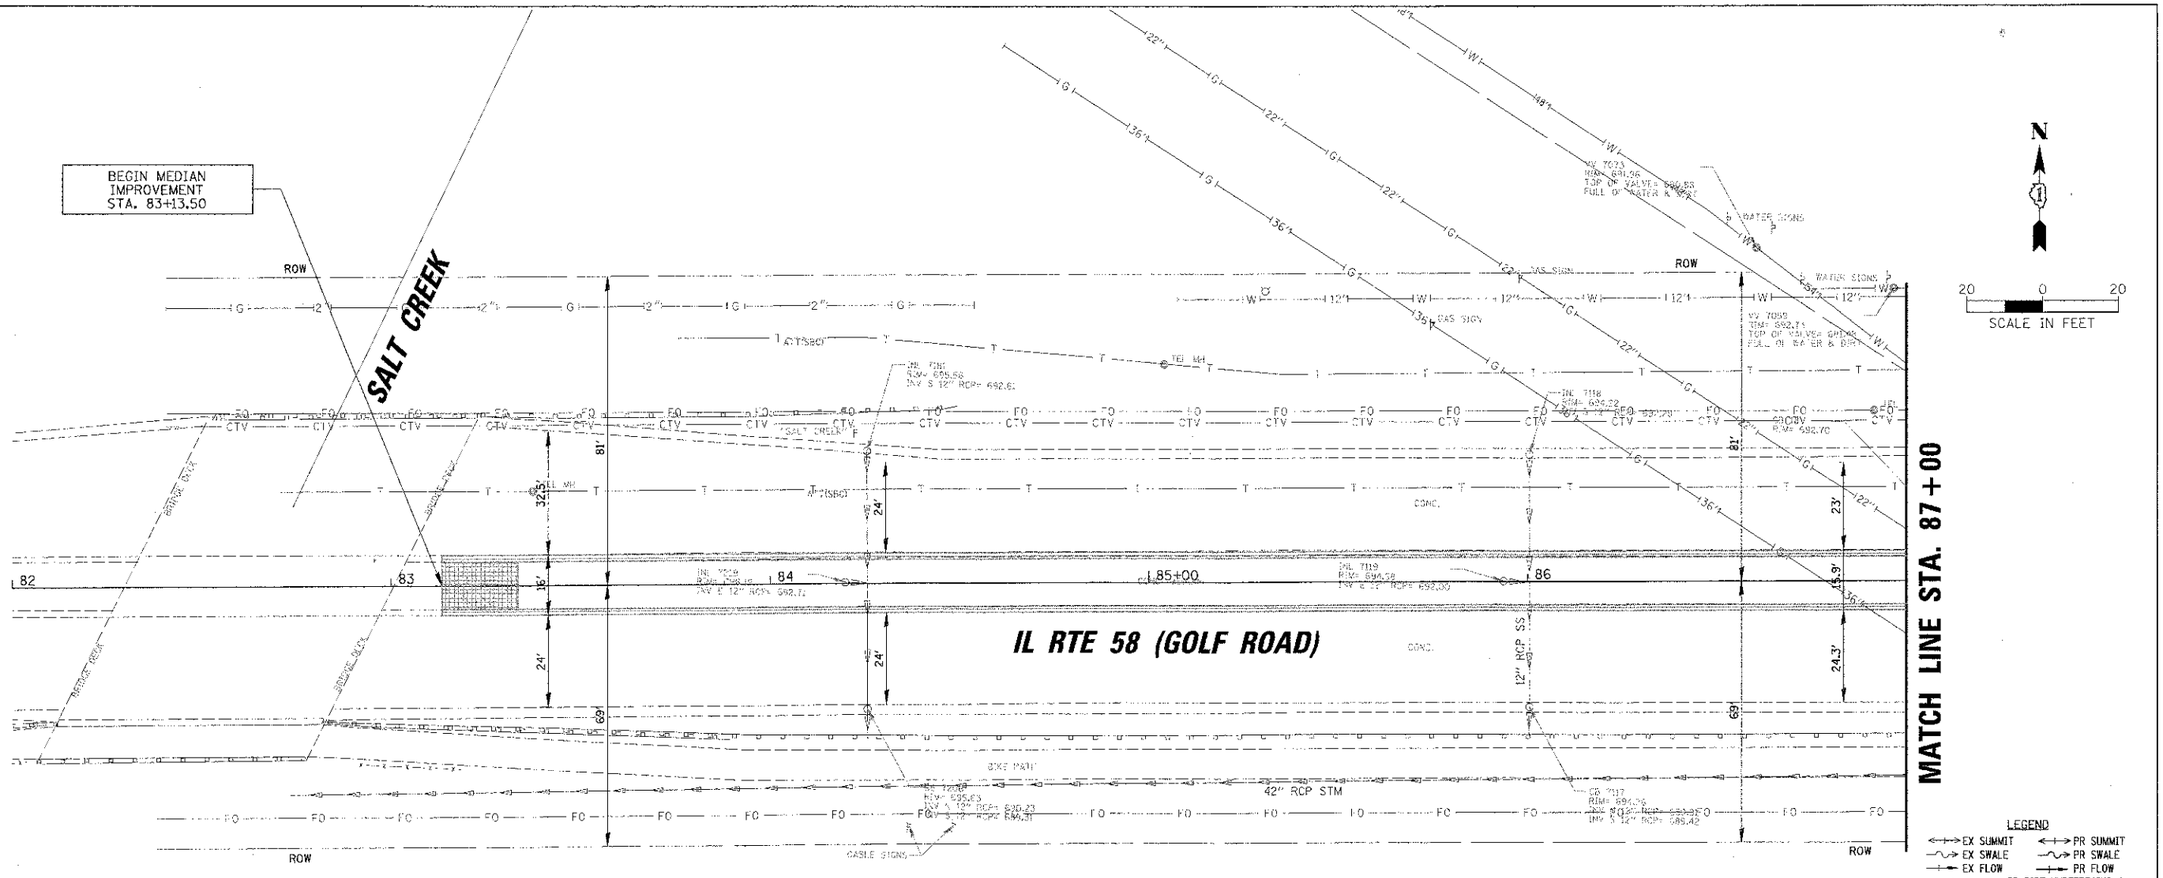

NOTE:
1. SEE EXISTING CONDITIONS AND REMOVAL PLAN SHEETS FOR UTIL ADJUSTMENTS AND RECONSTRUCTION

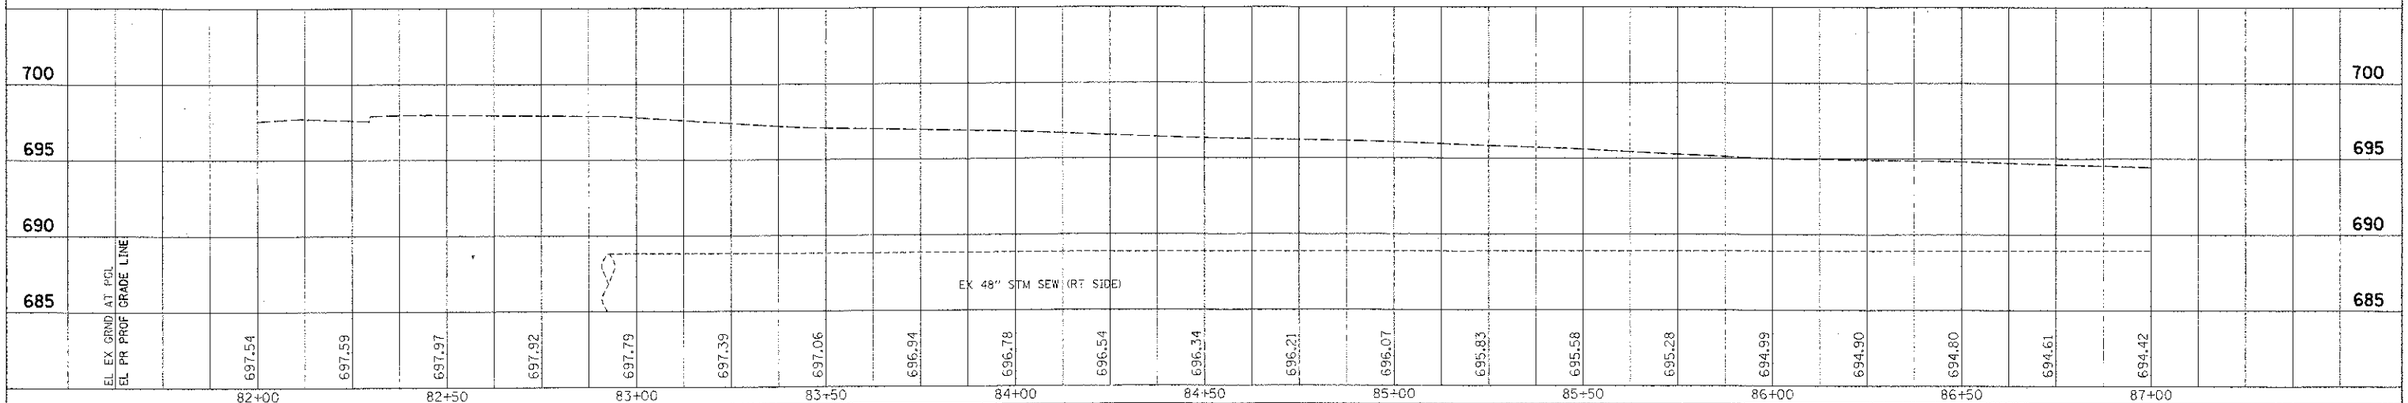

FILE NAME =	USER NAME =	DESIGNED - BLL	REVISED -
		DRAWN - PMM	REVISED -
	PLOT SCALE = 20'	CHECKED - JGS	REVISED -
	PLOT DATE = 8/32/2012	DATE - 8/06/12	REVISED -

STATE OF ILLINOIS
DEPARTMENT OF TRANSPORTATION

IL RTE 58 (GOLF ROAD) AND NEW WILKE ROAD IMPROVEMENTS
PROPOSED DRAINAGE UTILITIES AND PROFILE
IL RTE 58 (GOLF ROAD)

SCALE: 20H, 5V | SHEET NO. 1 OF 9 SHEETS | STA. 83+49.63 TO STA. 87+00

F.A.P. RTE.	SECTION	COUNTY	TOTAL SHEETS	SHEET NO.
0559	00-00078-00-CH	COOK	116	46

CONTRACT NO. 83735

FED. ROAD DIST. NO. ILLINOIS FED. AID PROJECT