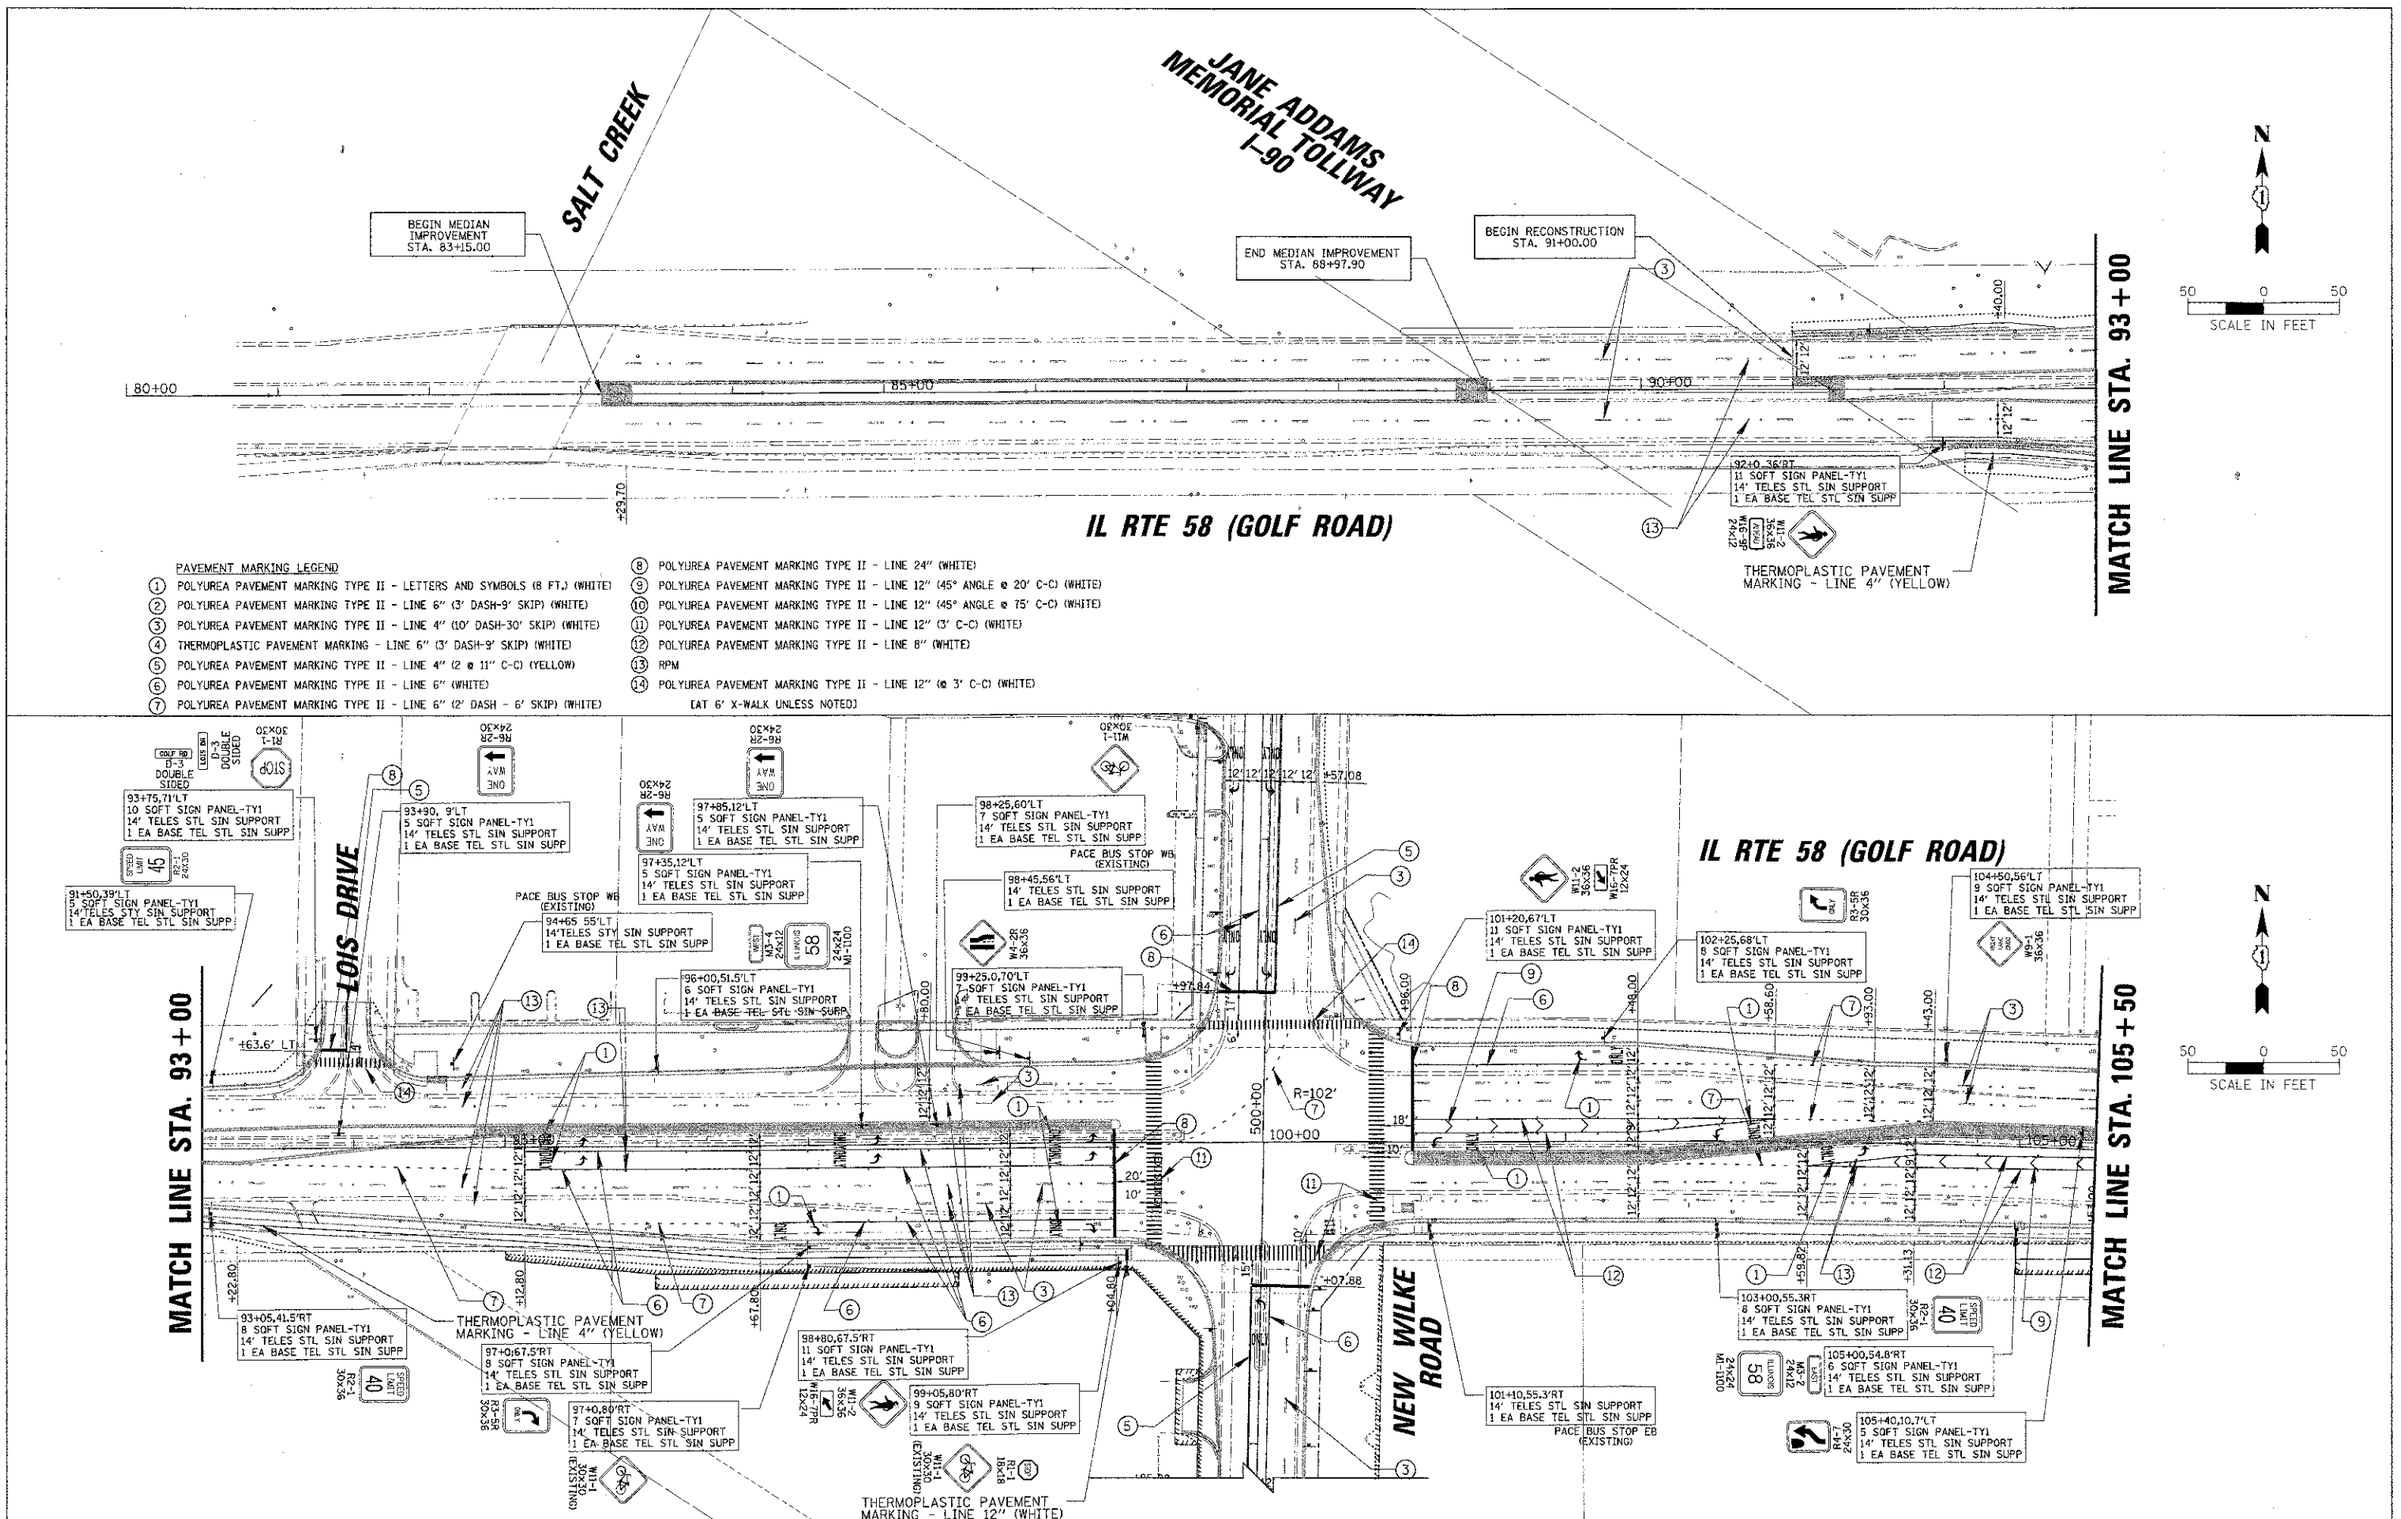

PAVEMENT MARKING LEGEND

1. POLYUREA PAVEMENT MARKING TYPE II - LETTERS AND SYMBOLS (8 FT.) (WHITE)
2. POLYUREA PAVEMENT MARKING TYPE II - LINE 6" (3' DASH-9' SKIP) (WHITE)
3. POLYUREA PAVEMENT MARKING TYPE II - LINE 4" (10' DASH-30' SKIP) (WHITE)
4. THERMOPLASTIC PAVEMENT MARKING - LINE 6" (3' DASH-9' SKIP) (WHITE)
5. POLYUREA PAVEMENT MARKING TYPE II - LINE 4" (2 @ 11" C-C) (YELLOW)
6. POLYUREA PAVEMENT MARKING TYPE II - LINE 6" (WHITE)
7. POLYUREA PAVEMENT MARKING TYPE II - LINE 6" (2' DASH - 6' SKIP) (WHITE)
8. POLYUREA PAVEMENT MARKING TYPE II - LINE 24" (WHITE)
9. POLYUREA PAVEMENT MARKING TYPE II - LINE 12" (45° ANGLE @ 20' C-C) (WHITE)
10. POLYUREA PAVEMENT MARKING TYPE II - LINE 12" (45° ANGLE @ 75' C-C) (WHITE)
11. POLYUREA PAVEMENT MARKING TYPE II - LINE 12" (3' C-C) (WHITE)
12. POLYUREA PAVEMENT MARKING TYPE II - LINE 8" (WHITE)
13. RPM
14. POLYUREA PAVEMENT MARKING TYPE II - LINE 12" (@ 3' C-C) (WHITE) (AT 6' X-WALK UNLESS NOTED)

FILE NAME = W:\ELMDMS\PROJECTS\83735\CAD\...\PPR_PM_SIGN_PLAN.DGN	USER NAME = mvanderaar	DESIGNED - BLL	REVISED -
		DRAWN - PMM	REVISED -
	PLOT SCALE = 50'	CHECKED - JGS	REVISED -
	PLOT DATE = 9/17/2012	DATE - 8/06/12	REVISED -

STATE OF ILLINOIS
DEPARTMENT OF TRANSPORTATION

IL RTE 58 (GOLF ROAD) AND NEW WILKE ROAD IMPROVEMENTS
PAVEMENT MARKING AND SIGNING PLANS
IL RTE 58 (GOLF ROAD)

SCALE: 50' | SHEET NO. 1 OF 3 SHEETS | STA. 83+49.63 TO STA. 105+50

F.A.P RTE.	SECTION	COUNTY	TOTAL SHEETS	SHEET NO.
0559	00-00078-00-CH	COOK	116	56
		CONTRACT NO. 83735		
FED. ROAD DIST. NO.	ILLINOIS	FED. AID PROJECT		