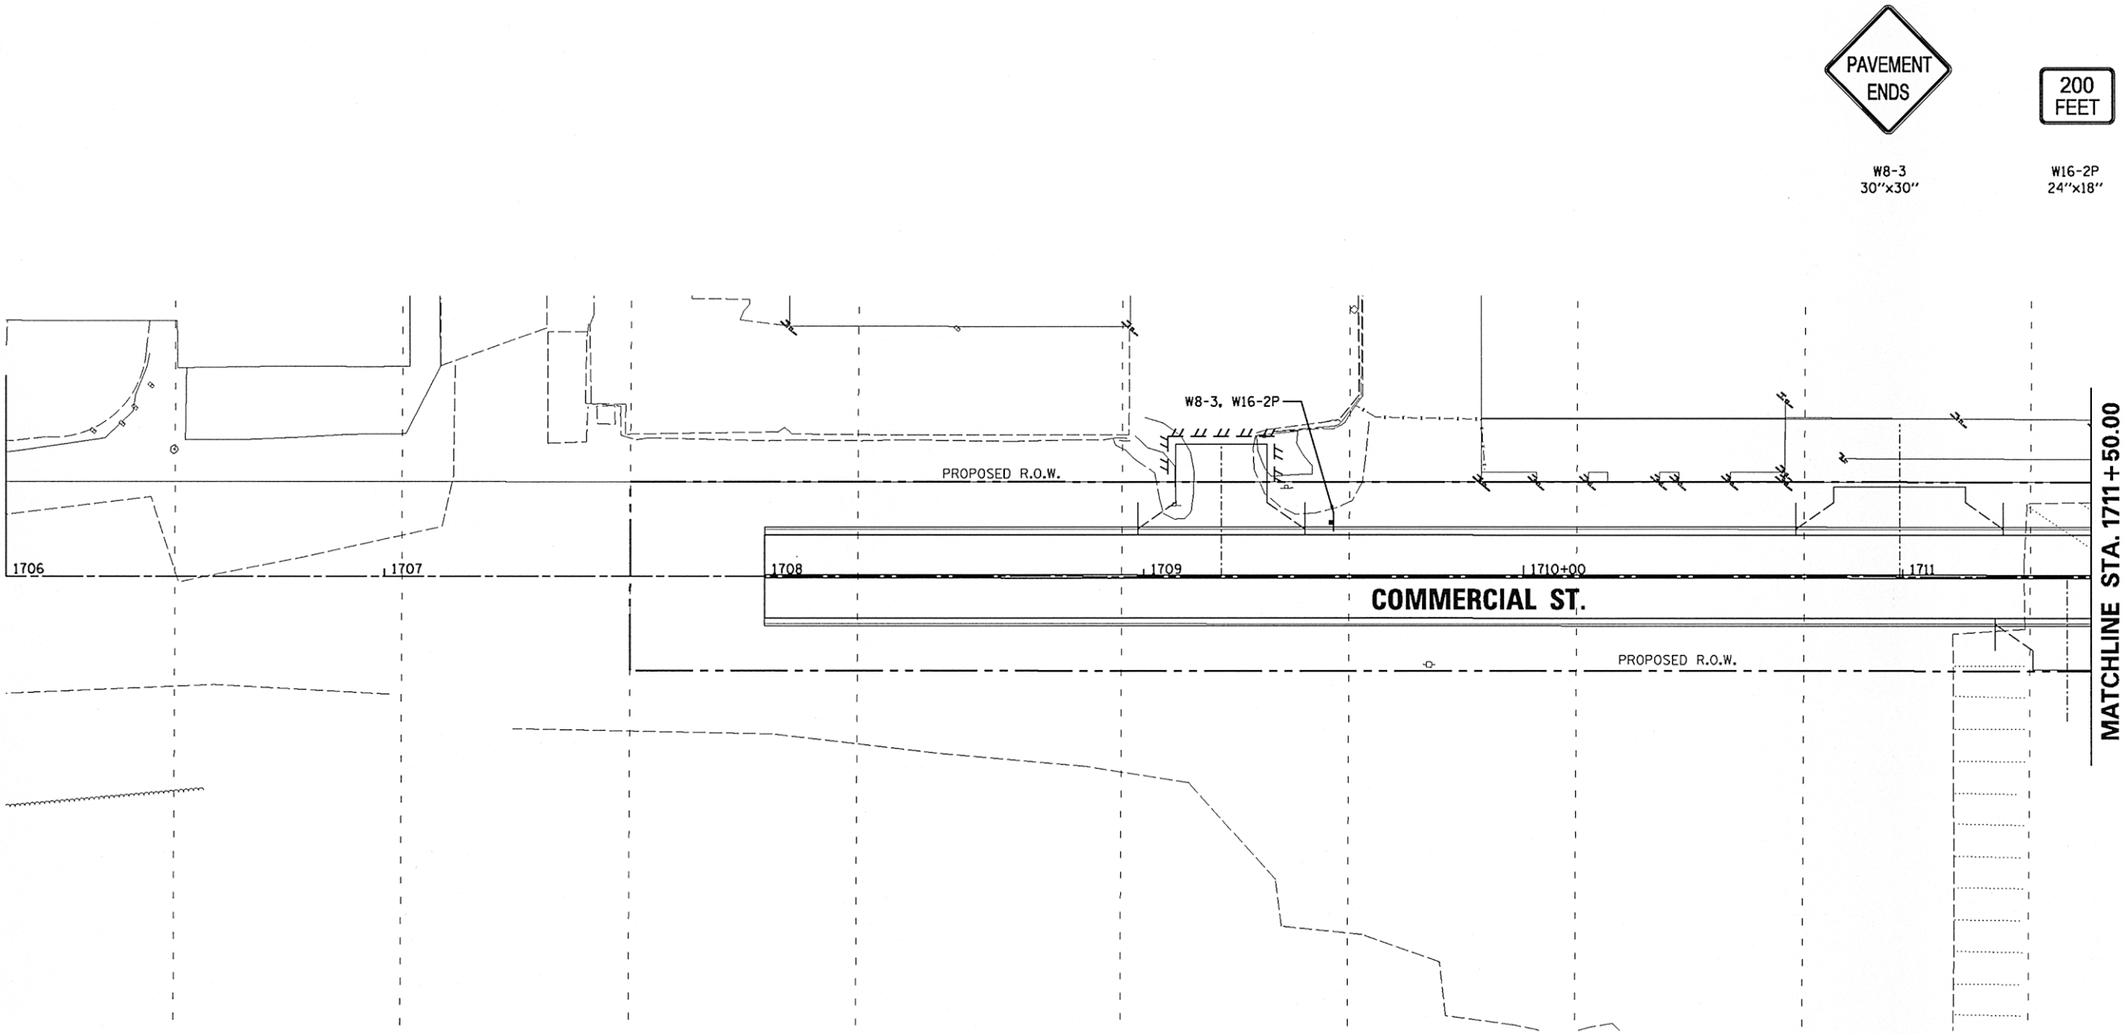

ALL SIGNS ARE TO BE PLACED BY THE CITY OF PEORIA. SHOWN FOR INFORMATION ONLY.

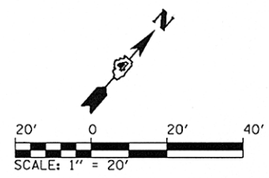

TERRA ENGINEERING LTD.

FILE NAME = o:\pwise_work\do_not_delete\dms75322\D430L0155-sht-sign-303.dgn	USER NAME = kovan01511	DESIGNED - JES	REVISED -
		DRAWN - JES	REVISED -
	PLOT SCALE = 39.9999 '/ in.	CHECKED - MCH	REVISED -
	PLOT DATE = 07\23\2012	DATE - 7/18/12	REVISED -

STATE OF ILLINOIS
DEPARTMENT OF TRANSPORTATION

COMMERCIAL STREET
SIGNING PLANS

SCALE: 1"=20' | SHEET NO. OF SHEETS | STA. 1706+00 TO STA. 1712+00

F.A.U RTE.	SECTION	COUNTY	TOTAL SHEETS	SHEET NO.
6623 6639	12-00356-01-PV	PEORIA	519	148
		CONTRACT NO.89626		
	ILLINOIS FED. AID PROJECT TIG-5093(158)			