NOTES:
1. INLET FILTERS SHALL BE PROVIDED AT ALL EXISTING STORM SEWER STRUCTURE LOCATIONS.
2. SEE STORM WATER POLUTION PREVENTION PLAN AND PROVISIONS OF THE NPDES PERMIT ILR10 FOR DUST CONTROL CLEANING OF PAVEMENT REQUIREMENTS.

LEGEND
INLET FILTERS ⊠

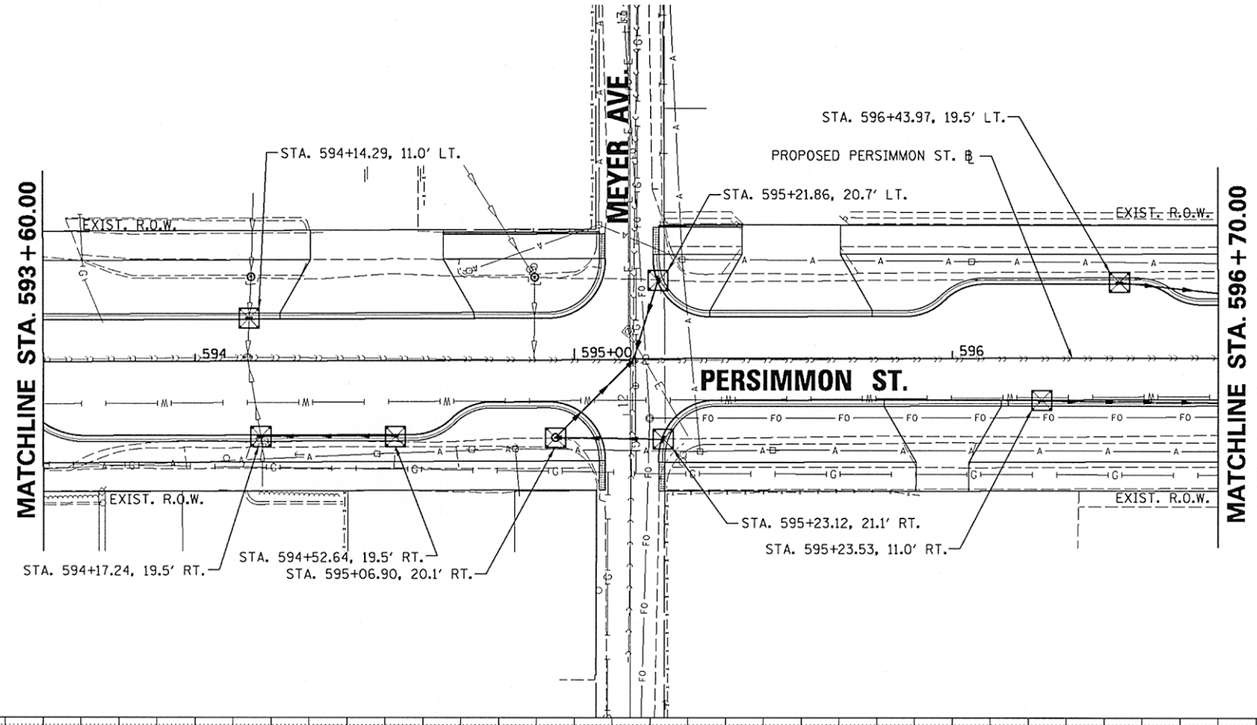

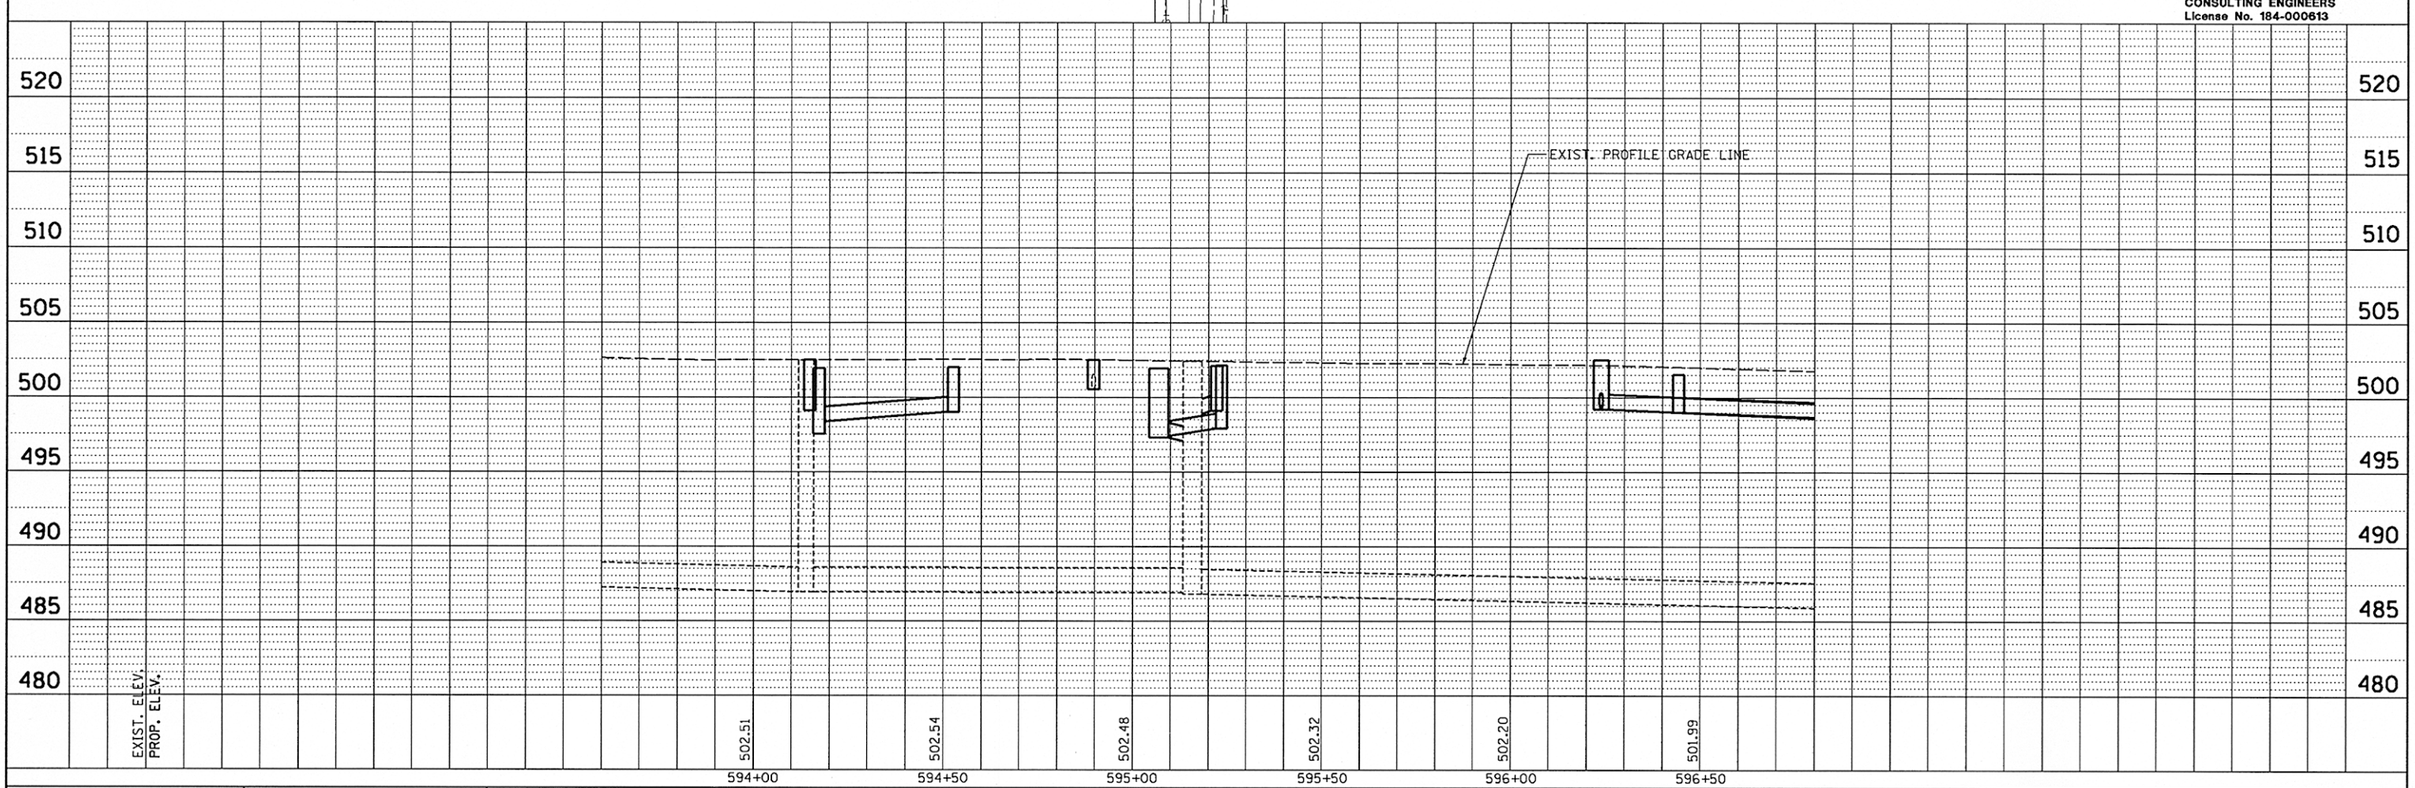

20' 0 20' 40'
SCALE: 1" = 20'

© Copyright CMT, Inc.

CMT
CRAWFORD, MURPHY & TILLY, INC.
CONSULTING ENGINEERS
License No. 184-000613

PLAN	BY	DATE
SURVEYED		
PLOTTED		
ALIGNMENT CHECKED		
RT. OF WAY PLOTTED		
NOTE BOOK ____		
CADD FILE NAME ____		
NO. ____		

PROFILE	BY	DATE
SURVEYED		
PLOTTED		
GRADES CHECKED		
B.M. NOTED		
NOTE BOOK ____		
STRUCTURE NOTATIONS CHKD		
NO. ____		

FILE NAME = c:\pwise_work\do_not_delete\dms73328\D410\0155-sht-eros101.dgn	USER NAME = kovan01511	DESIGNED - RMM
		DRAWN - RJE
	PLOT SCALE = 39.9999 ' / in.	CHECKED - EJH
	PLOT DATE = 07\23\2012	DATE - 7/18/12
		REVISED -
		REVISED -
		REVISED -
		REVISED -

STATE OF ILLINOIS
DEPARTMENT OF TRANSPORTATION

PERSIMMON STREET
EROSION CONTROL PLAN

SCALE: 1" = 20' | SHEET NO. OF SHEETS | STA. 593+60.00 TO STA. 596+70.00

F.A.U RTE.	SECTION	COUNTY	TOTAL SHEETS	SHEET NO.
9923 6619	12-00356-01-PV	PEORIA	519	198

CONTRACT NO.89626
ILLINOIS FED. AID PROJECT TIG-5093(158)