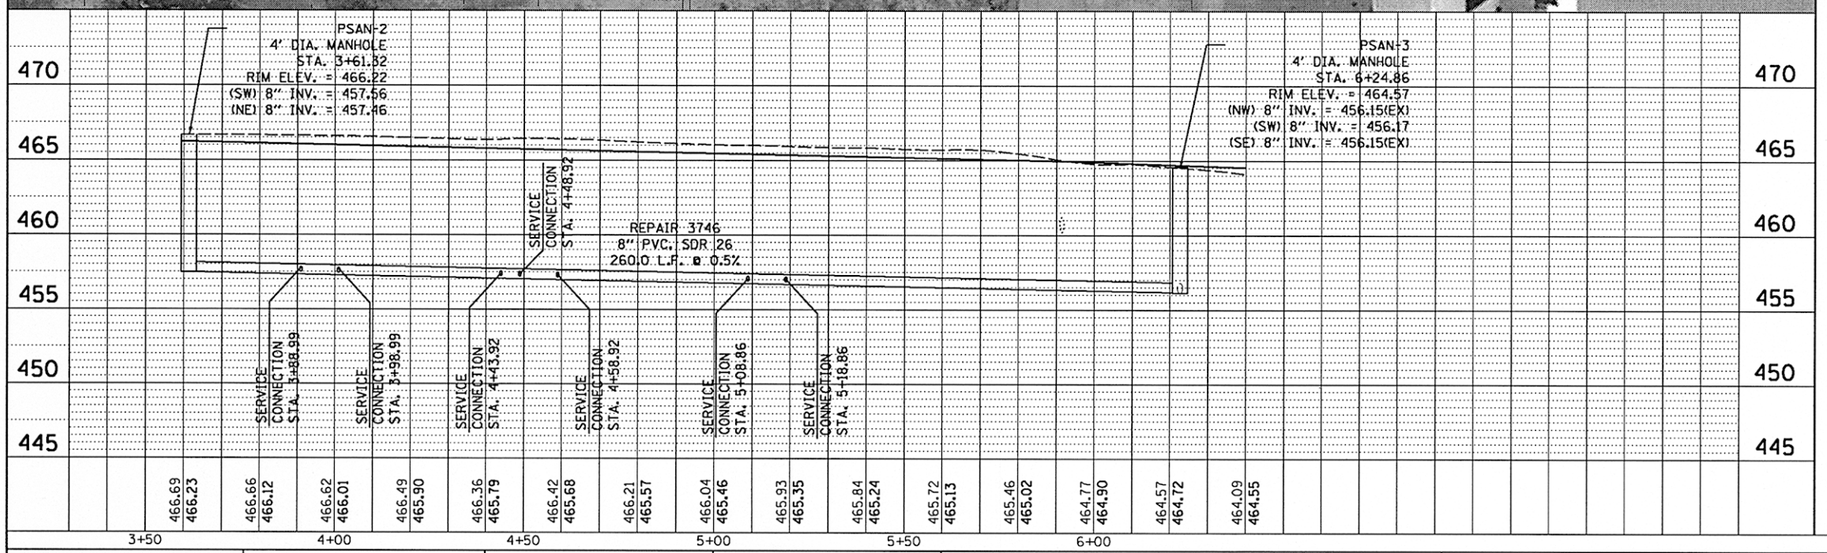

REPAIR DESCRIPTIONS

REPAIR 3746 - CONSTRUCT A NEW MANHOLE AT STA. 3+61.32. CONSTRUCT A NEW 8" SANITARY SEWER FROM STA. 3+61.32 TO 6+22.64. INCLUDE SEWER SERVICE CONNECTIONS CAPPED AT R.O.W. LINE FOR FUTURE CONNECTION AT STATIONS 3+88.99, 3+98.99, 4+43.92, 4+48.92, 4+53.92, 5+08.86, AND 5+18.86. CONSTRUCT A NEW MANHOLE ON EXISTING 8" PVC SEWER AT STA. 6+22.64. REMOVE AND REPLACE 5' OF EXISTING 8" PVC WITH 8" PVC, SDR 26, EXTENDING TO THE NORTHWEST AND SOUTHEAST AND CONNECT TO THE EXISTING SEWER USING SOLID SLEEVE COUPLERS.

SANITARY SCHEDULE					
	59300100	60218400	X0840000	XX007503	Z0056900
LOCATION	CONTROLLED LOW-STRENGTH MATERIAL	MANHOLES, TYPE A, SANITARY, 4' - DIAMETER, TYPE 1 FRAME, CLOSED LID	SANITARY SEWER REMOVAL 8"	SANITARY SEWER SERVICE (OPEN CUT), 6"PVC	SANITARY SEWER 8"
REPAIR 3746	328	2	15	200	268
TOTAL	328	2	15	200	268

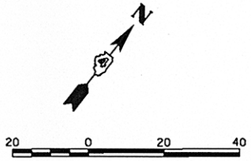

REPAIR KEYNOTES

(A) CONSTRUCT NEW SERVICE AND CAP AT R.O.W. LINE

(B) INSTALL 5' OF 8" PVC, SDR 26, SANITARY SEWER AND CONNECT TO EXISTING PIPE USING A SOLID SLEEVE COUPLER.

HANSON

PLAN	BY	DATE
SURVEYED		
PLOTTED		
ALIGNMENT CHECKED		
RT. OF WAY PLOTTED		
CADD FILE NAME		
NOTE BOOK NO.		

PROFILE	BY	DATE
SURVEYED		
PLOTTED		
GRADES CHECKED		
B.M. NOTED		
STRUCTURE NOTATIONS CHKD		
NOTE BOOK NO.		

FILE NAME = c:\pwise_work\do_not_delete\dms73300\D410010155-sht-san006.dgn	USER NAME = kevan01511	DESIGNED - PWM	REVISED -
		DRAWN - RLA	REVISED -
	PLOT SCALE = 39.9999 ' / in.	CHECKED - CAL	REVISED -
	PLOT DATE = 07\23\2012	DATE - 7/18/12	REVISED -

STATE OF ILLINOIS
DEPARTMENT OF TRANSPORTATION

COMMERCIAL STREET
SANITARY SEWER PLANS

SCALE: 1"=20' | SHEET NO. OF SHEETS | STA. TO STA.

F.A.U RTE.	SECTION	COUNTY	TOTAL SHEETS	SHEET NO.
9619 9639	12-00356-01-PV	PEORIA	519	215
		CONTRACT NO.89626		
	ILLINOIS	FED. AID PROJECT	TIG-5093(158)	