CONTROL POINTS PROVIDED FOR ALL STANDARD PLANTER BOXES AND 3' AND 4' INTERSECTION BRICK PAVER INLAY FOR CONSTRUCTION, SEE DETAILS 4, 23, AND 24 RESPECTIVELY FOR FURTHER INFORMATION.

	STATION	OFFSET	
1.	149+54.38	31.41'	LT
2.	149+81.86	31.41'	LT
3.	149+54.38	19.02'	LT
4.	149+81.86	20.65'	LT
5.	149+86.64	43.33'	LT
6.	148+24.25	28.91'	LT
7.	148+58.75	28.91'	LT
8.	148+93.25	28.91'	LT
9.	149+27.75	28.91'	LT
10.	149+77.17	35.67'	LT
11.	150+00.93	43.40'	LT
12.	148+05.91	26.41'	RT
13.	148+24.25	23.91'	RT
14.	148+62.29	26.41'	RT
15.	148+74.29	26.41'	RT
16.	148+93.25	23.91'	RT
17.	149+25.40	26.41'	RT
18.	149+48.93	26.41'	RT
19.	149+62.25	23.91'	RT
20.	149+78.67	38.55'	LT
21.	149+66.38	25.22'	LT

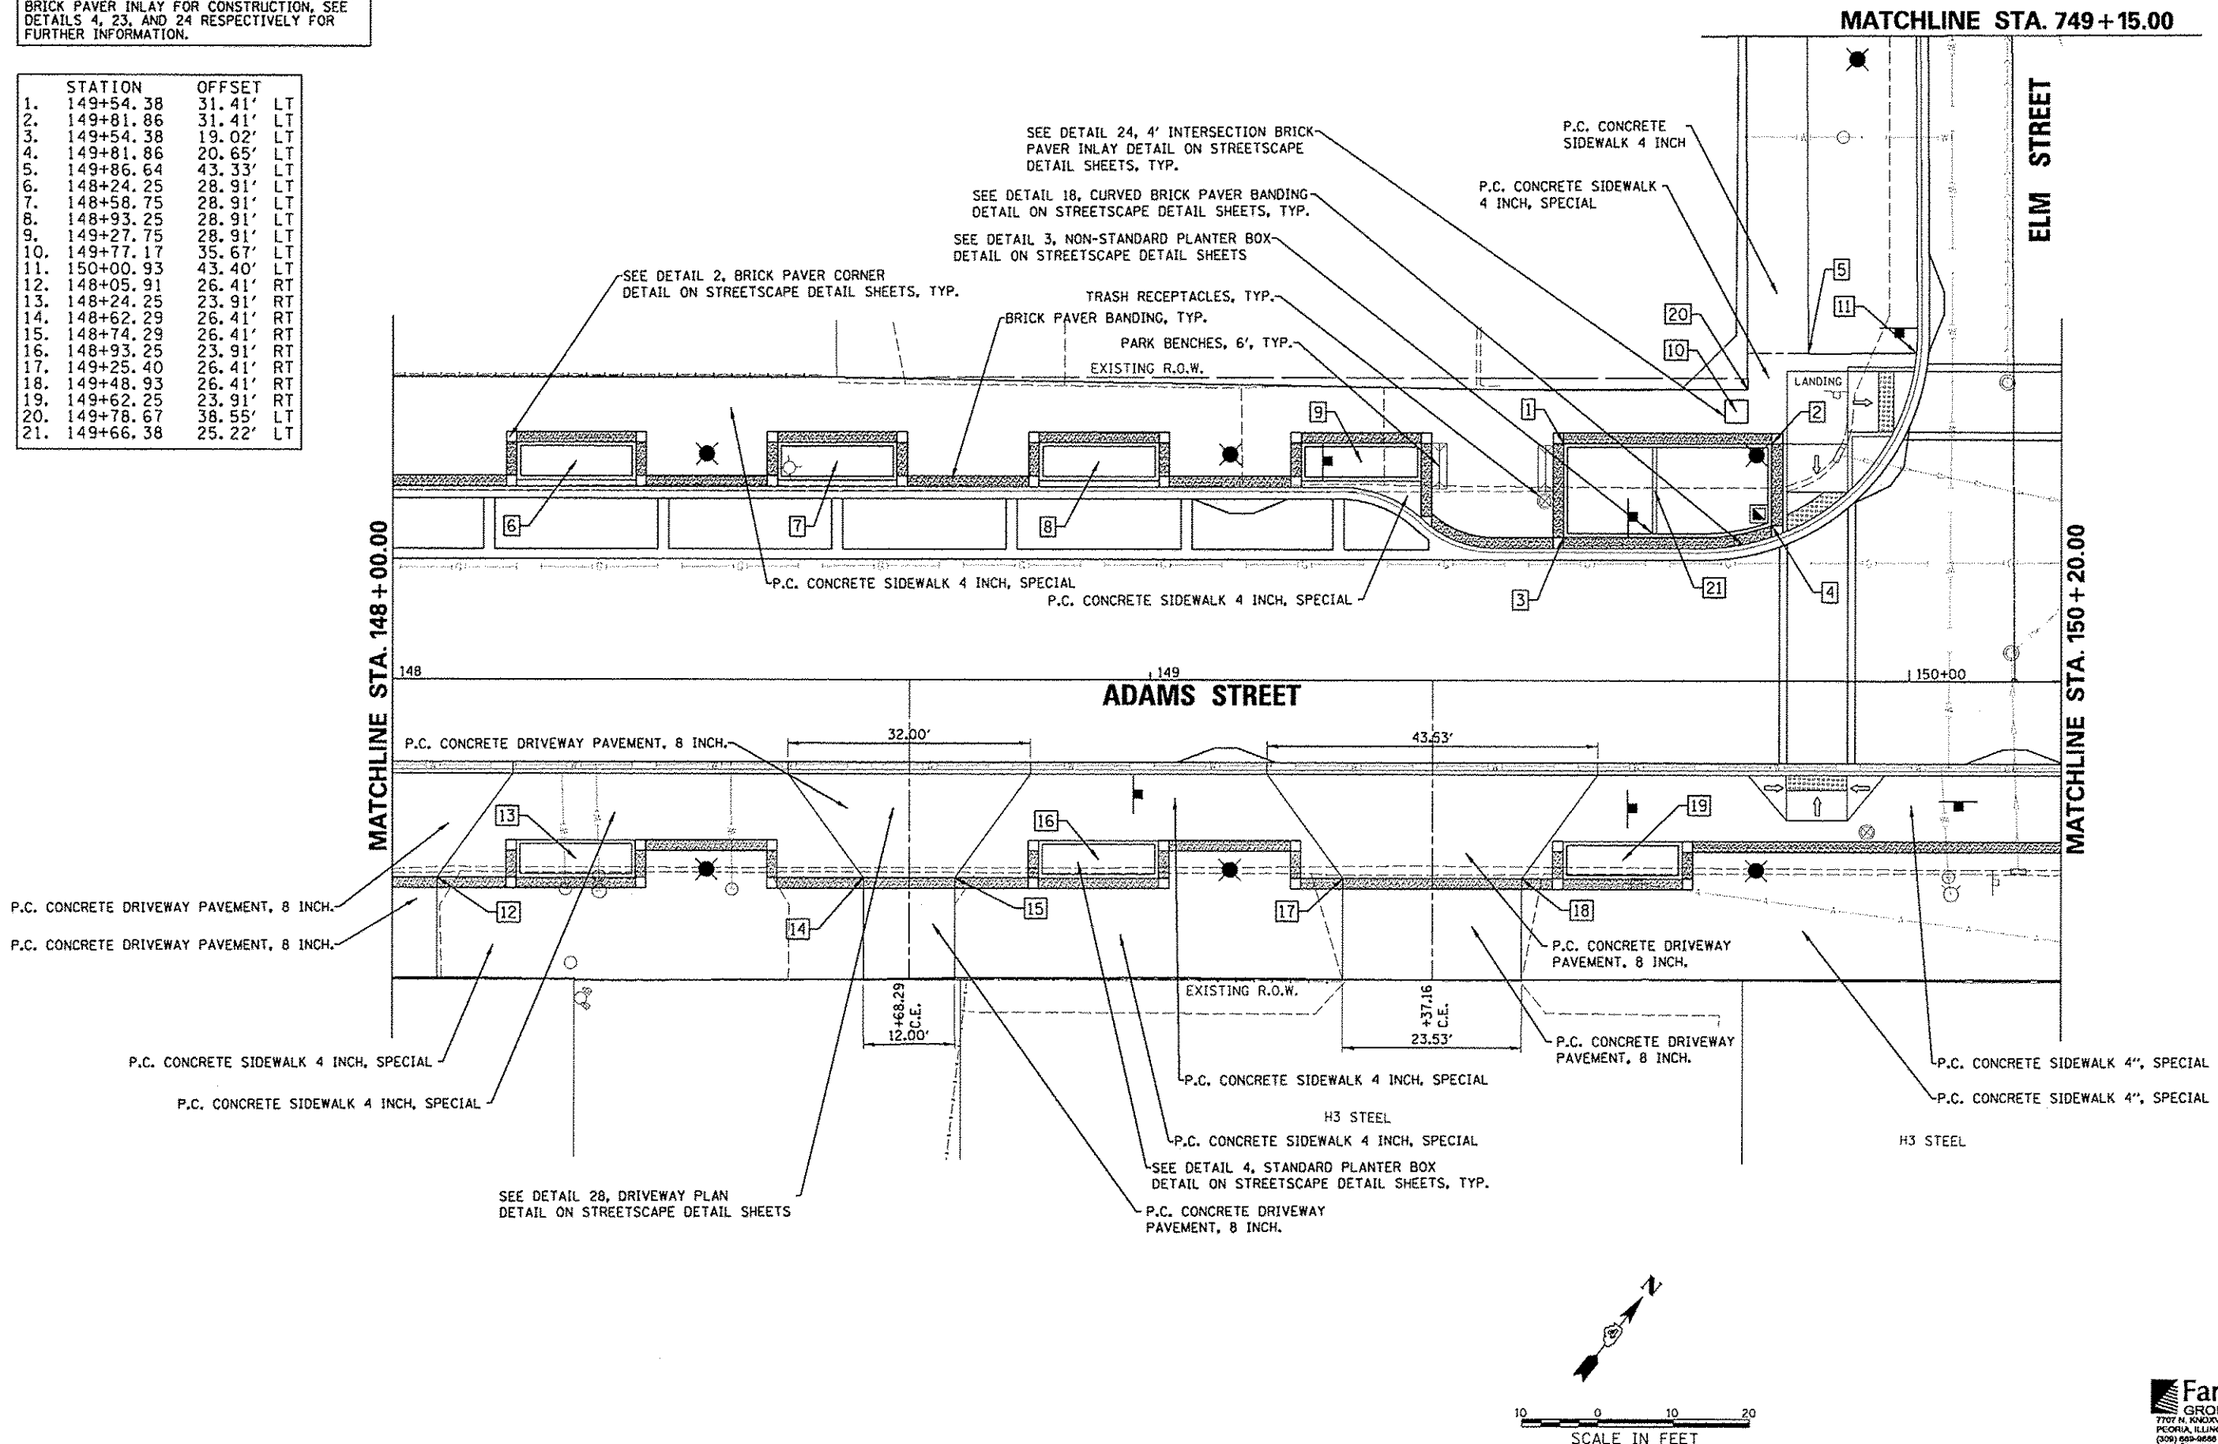

Farnsworth GROUP
7707 N. KNOXVILLE AVE, SUITE 100
PEORIA, ILLINOIS 61614
(309) 689-9666 / (309) 689-9620 Fax
www.f-w.com

FILE NAME = c:\pwise.work\do_not_delete\dms73427\04101155-sht-lndscp005.dgn	USER NAME = mansk01390	DESIGNED - STH	REVISED -
		DRAWN - STH	REVISED -
	PLOT SCALE = 20.0000 ' / in.	CHECKED - BAB	REVISED -
	PLOT DATE = 07\23\2012	DATE - 7/18/12	REVISED -

STATE OF ILLINOIS
DEPARTMENT OF TRANSPORTATION

ADAMS STREET
STREETSCAPE PLAN

SCALE: 1"=10' | SHEET NO. OF SHEETS | STA. 148+00.00 TO STA. 150+20.00

F.A.U RTE.	SECTION	COUNTY	TOTAL SHEETS	SHEET NO.
	12-00356-01-PV	PEORIA	519	247
		CONTRACT NO.89626		
		ILLINOIS FED. AID PROJECT TIC-5093(158)		