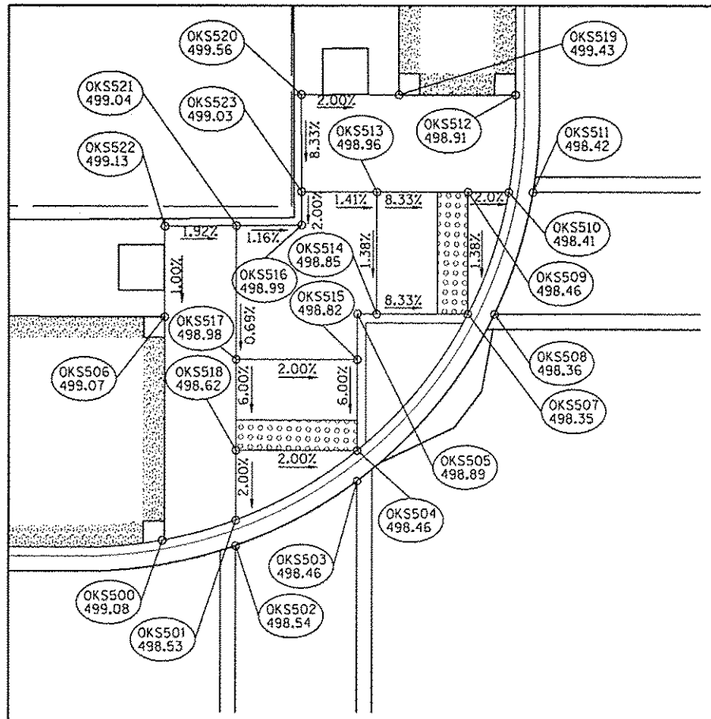

ADAMS & OAK STREET INTERSECTION SOUTHWEST SIDEWALK RAMP GRADES					
POINT NO	STATION	OFFSET	SIDE	ELEVATION	LOCATION
OKS500	153+98.44	18.06	LT	499.08	TOC
OKS501	154+03.25	19.40	LT	498.53	TOC
OKS502	154+03.25	17.72	LT	498.54	EOP
OKS503	154+11.25	22.00	LT	498.46	EOP
OKS504	154+11.25	24.01	LT	498.46	TOC
OKS505	154+14.82	27.50	LT	498.89	SW
OKS506	153+98.55	32.79	LT	499.11	SW
OKS507	154+18.51	33.00	LT	498.35	TOC
OKS508	154+20.28	33.00	LT	498.36	EOP
OKS509	154+18.51	41.00	LT	498.46	SW
OKS510	154+21.22	41.00	LT	498.41	TOC
OKS511	154+22.83	41.00	LT	498.42	EOP
OKS512	154+12.51	41.58	LT	498.91	SW
OKS513	154+12.51	41.00	LT	498.96	SW
OKS514	154+12.51	33.00	LT	498.85	SW
OKS515	154+11.25	30.01	LT	498.82	SW
OKS516	154+07.04	39.30	LT	498.99	SW
OKS517	154+03.25	30.01	LT	498.98	SW
OKS518	154+03.25	24.01	LT	498.62	SW
OKS519	154+13.96	47.34	LT	499.43	SW
OKS520	154+07.51	47.34	LT	499.56	SW
OKS521	154+03.25	38.77	LT	499.04	SW
OKS522	153+98.56	38.72	LT	499.13	SW
OKS523	154+07.54	41.00	LT	499.03	SW

OAK STREET

ADAMS & OAK STREET INTERSECTION NORTHWEST SIDEWALK RAMP GRADES					
POINT NO	STATION	OFFSET	SIDE	ELEVATION	LOCATION
OKS600	154+59.61	41.00	LT	498.22	EOP
OKS601	154+61.23	41.00	LT	498.21	TOC
OKS602	154+62.21	33.00	LT	498.25	EOP
OKS603	154+63.98	33.00	LT	498.25	TOC
OKS604	154+66.32	29.21	LT	498.71	TOC
OKS605	154+64.29	32.42	LT	498.69	TOC
OKS606	154+66.93	28.40	LT	498.26	TOC
OKS607	154+66.92	25+96	LT	498.27	EOP
OKS608	154+74.91	21.47	LT	498.31	TOC
OKS609	154+74.90	19.65	LT	498.32	EOP
OKS610	154+79.42	19.34	LT	498.81	TOC
OKS611	154+74.91	31.90	LT	498.42	SW
OKS612	154+74.91	32.99	LT	498.65	SW
OKS613	154+76.87	40.04	LT	498.98	SW
OKS614	154+66.91	33.00	LT	498.49	SW
OKS615	154+74.91	41.00	LT	498.66	SW
OKS616	154+66.91	41.00	LT	498.50	SW
OKS617	154+66.91	41.58	LT	499.03	SW
OKS618	154+63.98	41.00	LT	498.26	SW
OKS619	154+61.10	41.58	LT	498.70	TOC

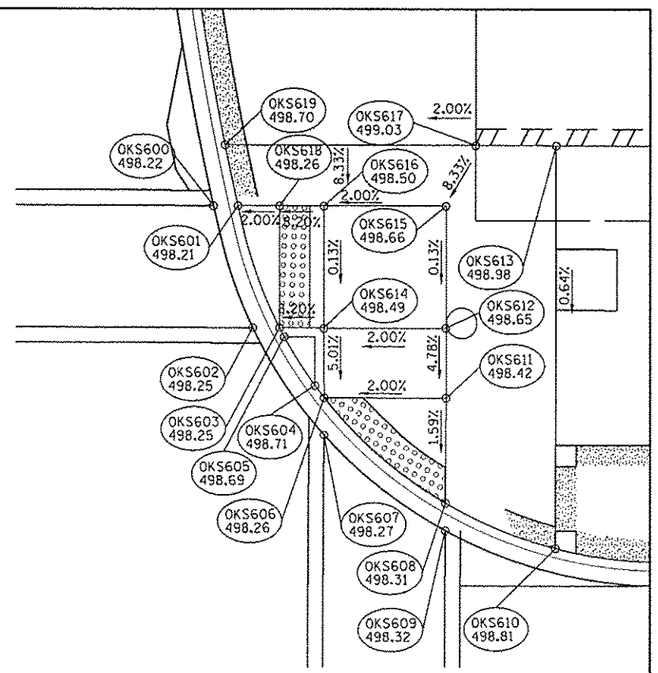

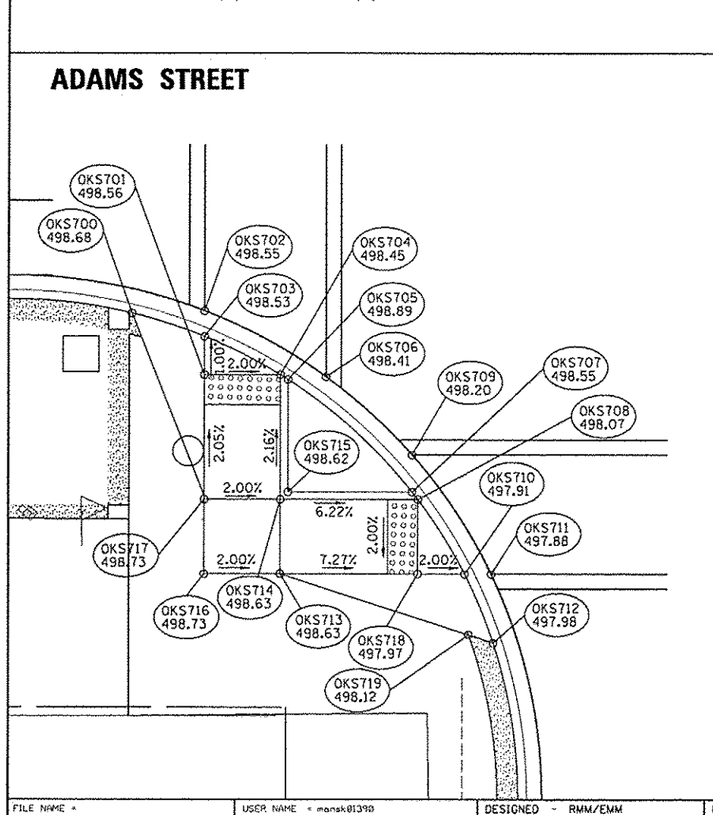

ADAMS & OAK STREET INTERSECTION SOUTHEAST SIDEWALK RAMP GRADES					
POINT NO	STATION	OFFSET	SIDE	ELEVATION	LOCATION
OKS700	153+98.50	13.54	RT	498.68	SW
OKS701	154+03.25	17.65	RT	498.56	SW
OKS702	154+03.25	13.38	RT	498.55	EOP
OKS703	154+03.25	15.09	RT	498.53	TOC
OKS704	154+08.25	17.65	RT	498.45	SW
OKS705	154+08.75	17.97	RT	498.89	TOC
OKS706	154+11.25	17.77	RT	498.41	EOP
OKS707	154+16.95	25.50	RT	498.55	TOC
OKS708	154+17.33	26.00	RT	498.07	SW
OKS709	154+16.94	23.00	RT	498.20	EOP
OKS710	154+20.42	31.00	RT	497.91	TOC
OKS711	154+22.18	31.00	RT	497.88	EOP
OKS712	154+22.32	35.61	RT	497.98	TOC
OKS713	154+08.25	31.00	RT	498.63	SW
OKS714	154+08.25	26.00	RT	498.63	SW
OKS715	154+08.75	25.50	RT	498.62	TOC
OKS716	154+03.25	31.00	RT	498.73	SW
OKS717	154+03.25	26.00	RT	498.73	SW
OKS718	154+17.33	31.00	RT	497.97	SW
OKS719	154+20.68	35.08	RT	498.12	SW

OAK STREET

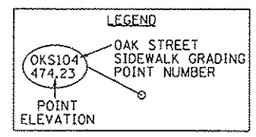

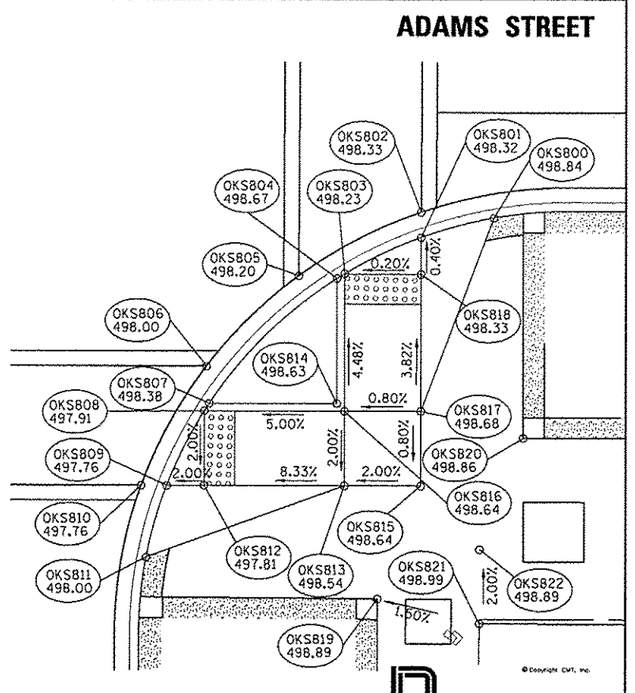

© Copyright CMT, Inc.

CMT
CRAWFORD, MURPHY & TILLY, INC.
CONSULTING ENGINEERS
License No. 184-000613

FILE NAME =	USER NAME = mansk01390	DESIGNED - RMM/EMM	REVISED -
o:\pwise_work\do_not_delete\dms73328\0430L0195-sht-ramp_detail_05.dgn		DRAWN - RJE	REVISED -
	PLOT SCALE = 10.0000 ' / in.	CHECKED - EJH	REVISED -
	PLOT DATE = 07\23\2012	DATE - 7/18/12	REVISED -

STATE OF ILLINOIS
DEPARTMENT OF TRANSPORTATION

ADAMS STREET AND OAK STREET
SIDEWALK RAMP DETAIL

SCALE: 1"=5' | SHEET NO. OF SHEETS | STA. | TO STA.

F.A.U RTE.	SECTION	COUNTY	TOTAL SHEETS	SHEET NO.
	12-00356-01-PV	PEORIA	519	395
		CONTRACT NO.89626		
	ILLINOIS FED. AID PROJECT	TIG-5093(158)		