HANSON

FINAL SURVEY		BY	DATE
NOTE BOOK NO.	SURVEYED		
	PLOTTED		
	TEMPLATE		
	AREAS		
	AREAS CHECKED		

ORIGINAL SURVEY		BY	DATE
NOTE BOOK NO.	SURVEYED		
	PLOTTED		
	TEMPLATE		
	AREAS		
	AREAS CHECKED		

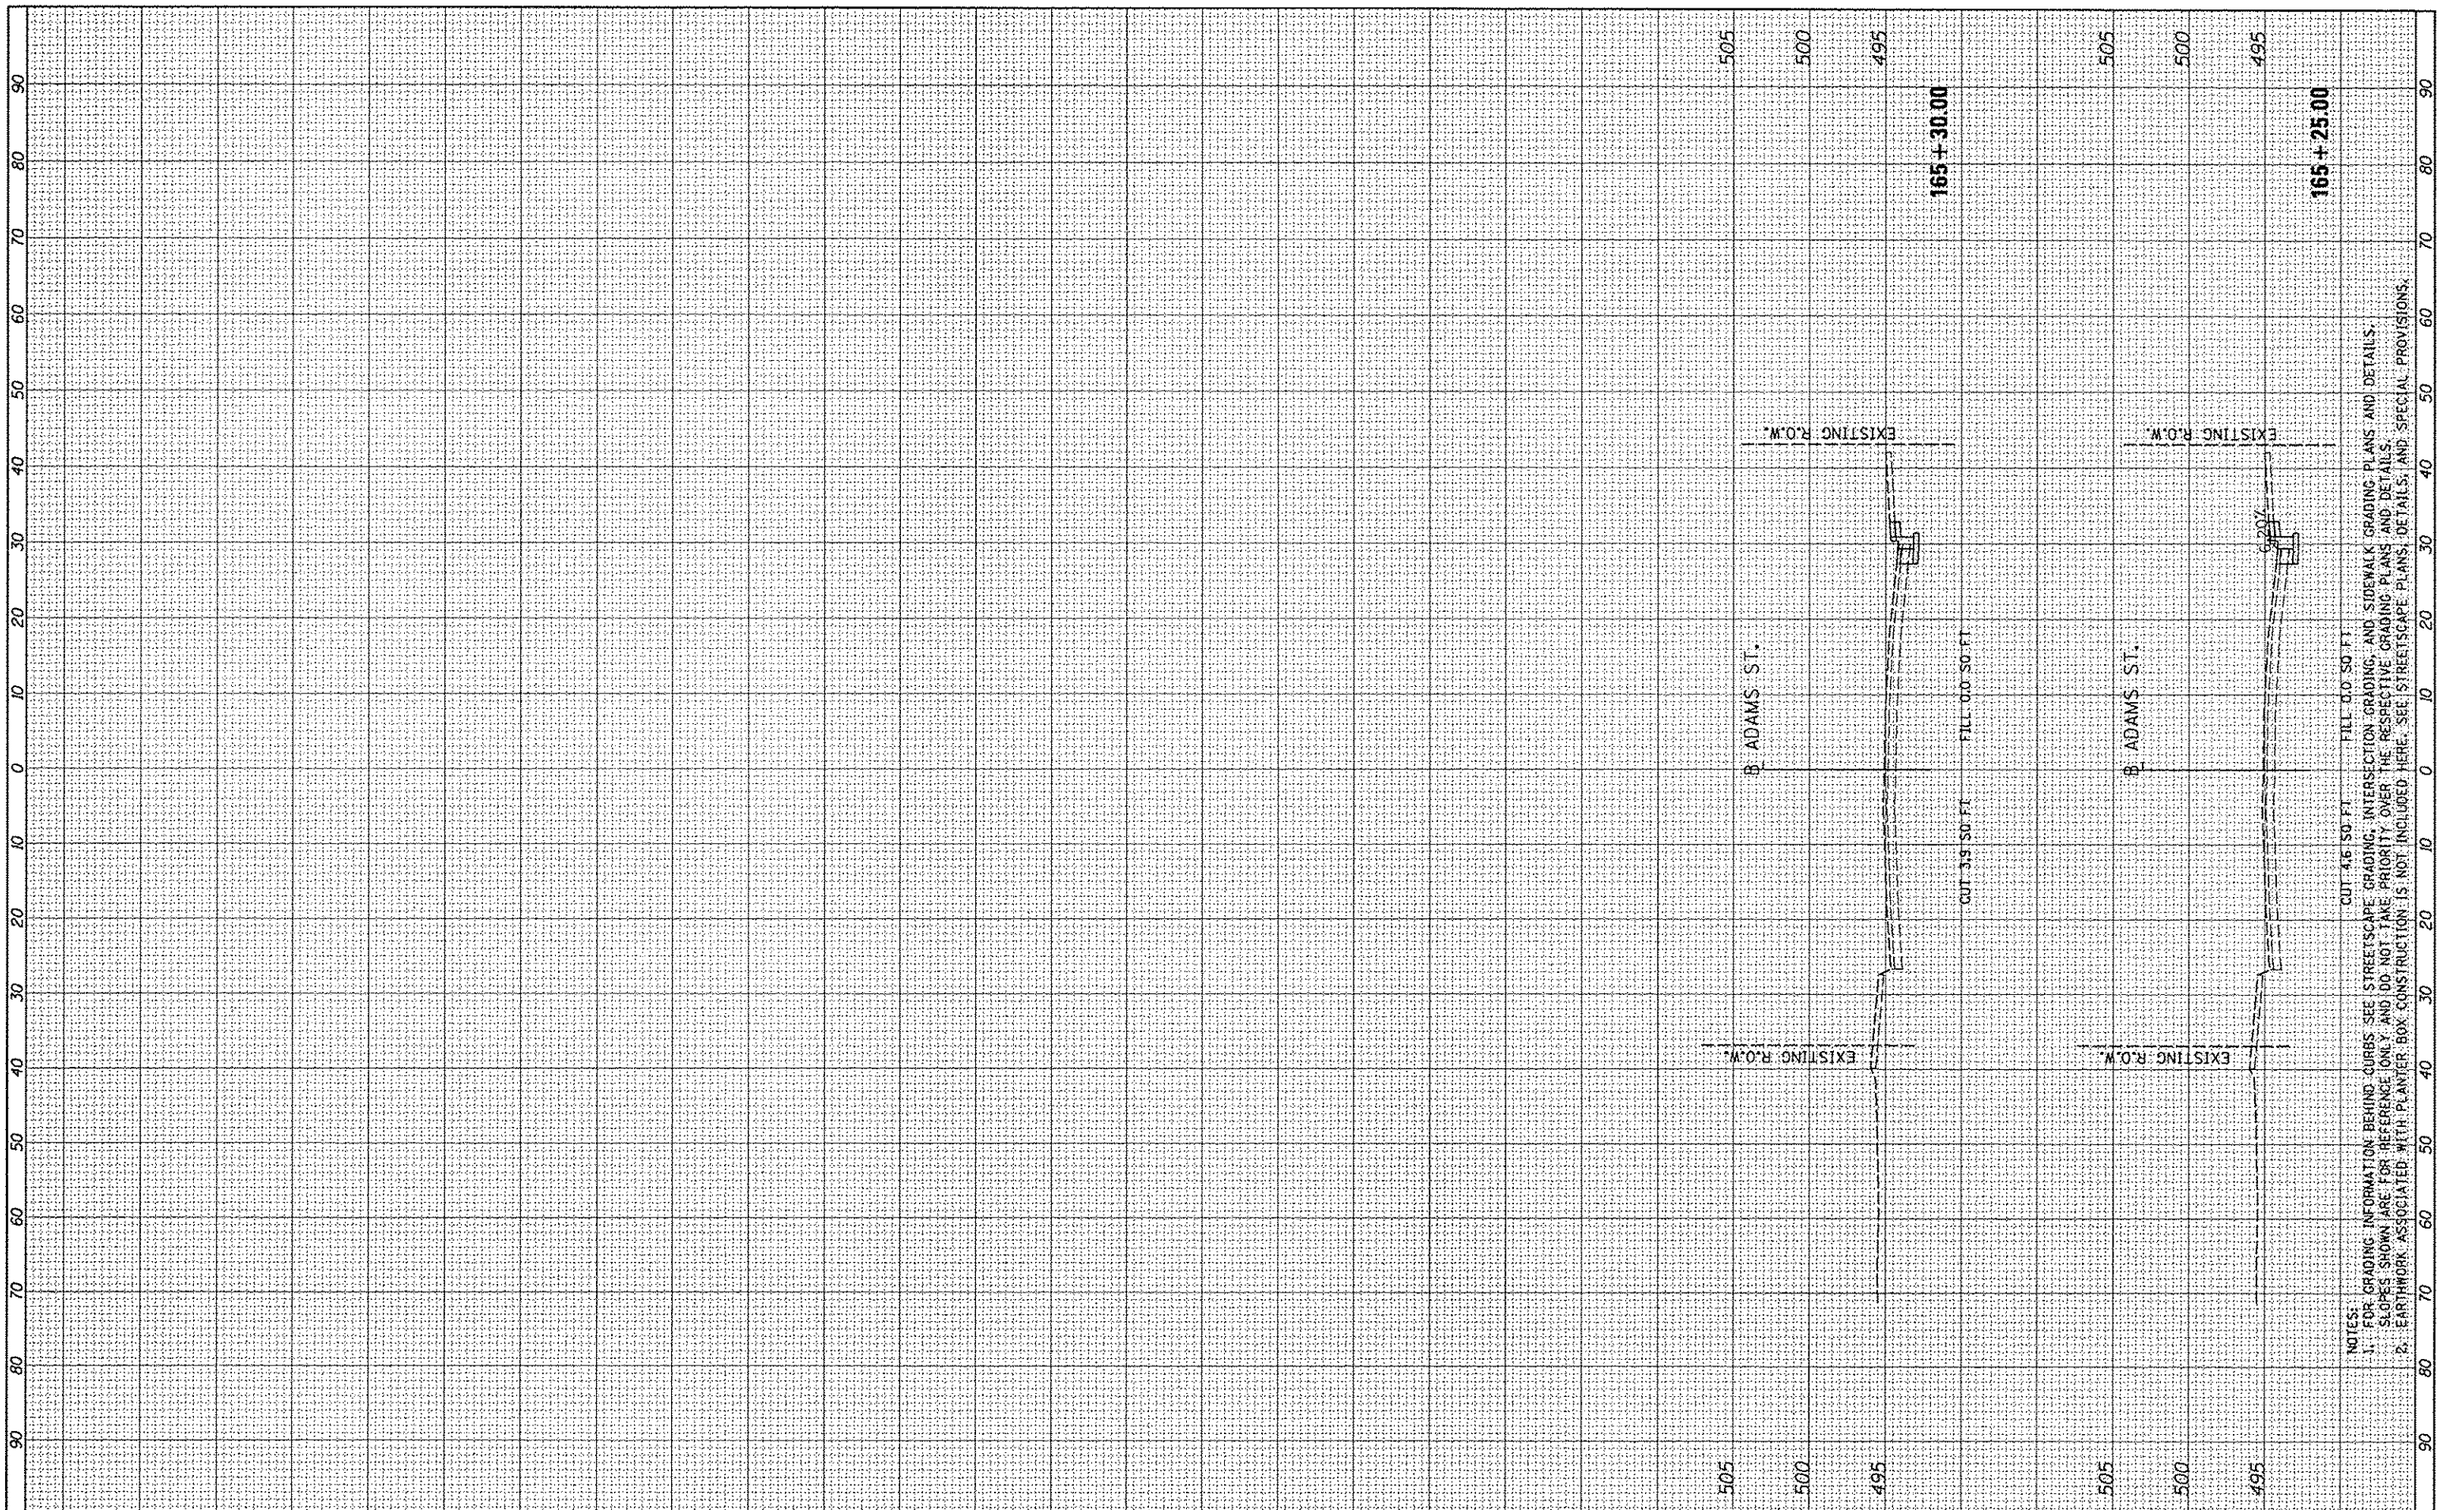

NOTES:
1. FOR GRADING INFORMATION BEHIND CURBS SEE STREETSCAPE GRADING PLANS AND DETAILS.
2. SLOPES SHOWN ARE FOR REFERENCE ONLY AND DO NOT TAKE PRIORITY OVER THE RESPECTIVE GRADING PLANS AND DETAILS.
3. EARTHWORK ASSOCIATED WITH PLANTER BOX CONSTRUCTION IS NOT INCLUDED HERE. SEE STREETSCAPE PLANS, DETAILS AND SPECIAL PROVISIONS.

FILE NAME = c:\pwise_work\do_not_delete\dms73308\D410L0155-sht-xsahd01.dgn	USER NAME = kovan81511	DESIGNED - DLC	REVISED -
		DRAWN - DLC	REVISED -
	PLOT SCALE = 20.0000 ' / in.	CHECKED - KNB	REVISED -
	PLOT DATE = 07\23\2012	DATE - 7/18/12	REVISED -

STATE OF ILLINOIS
DEPARTMENT OF TRANSPORTATION

ADAMS STREET
CROSS SECTIONS

SCALE: N/A | SHEET NO. OF SHEETS | STA. 165+25.00 TO STA. 165+30.00

F.A.U. RTE.	SECTION	COUNTY	TOTAL SHEETS	SHEET NO.
2213 2214 2215	12-00356-01-PV	PEORIA	519	440

CONTRACT NO. 89626

ILLINOIS | FED. AID PROJECT T(C-5093(158)