CROSS SECTIONS ARE FOR REFERENCE ONLY. SEE CROSS STREET SECTIONS AND GRADING PLANS.

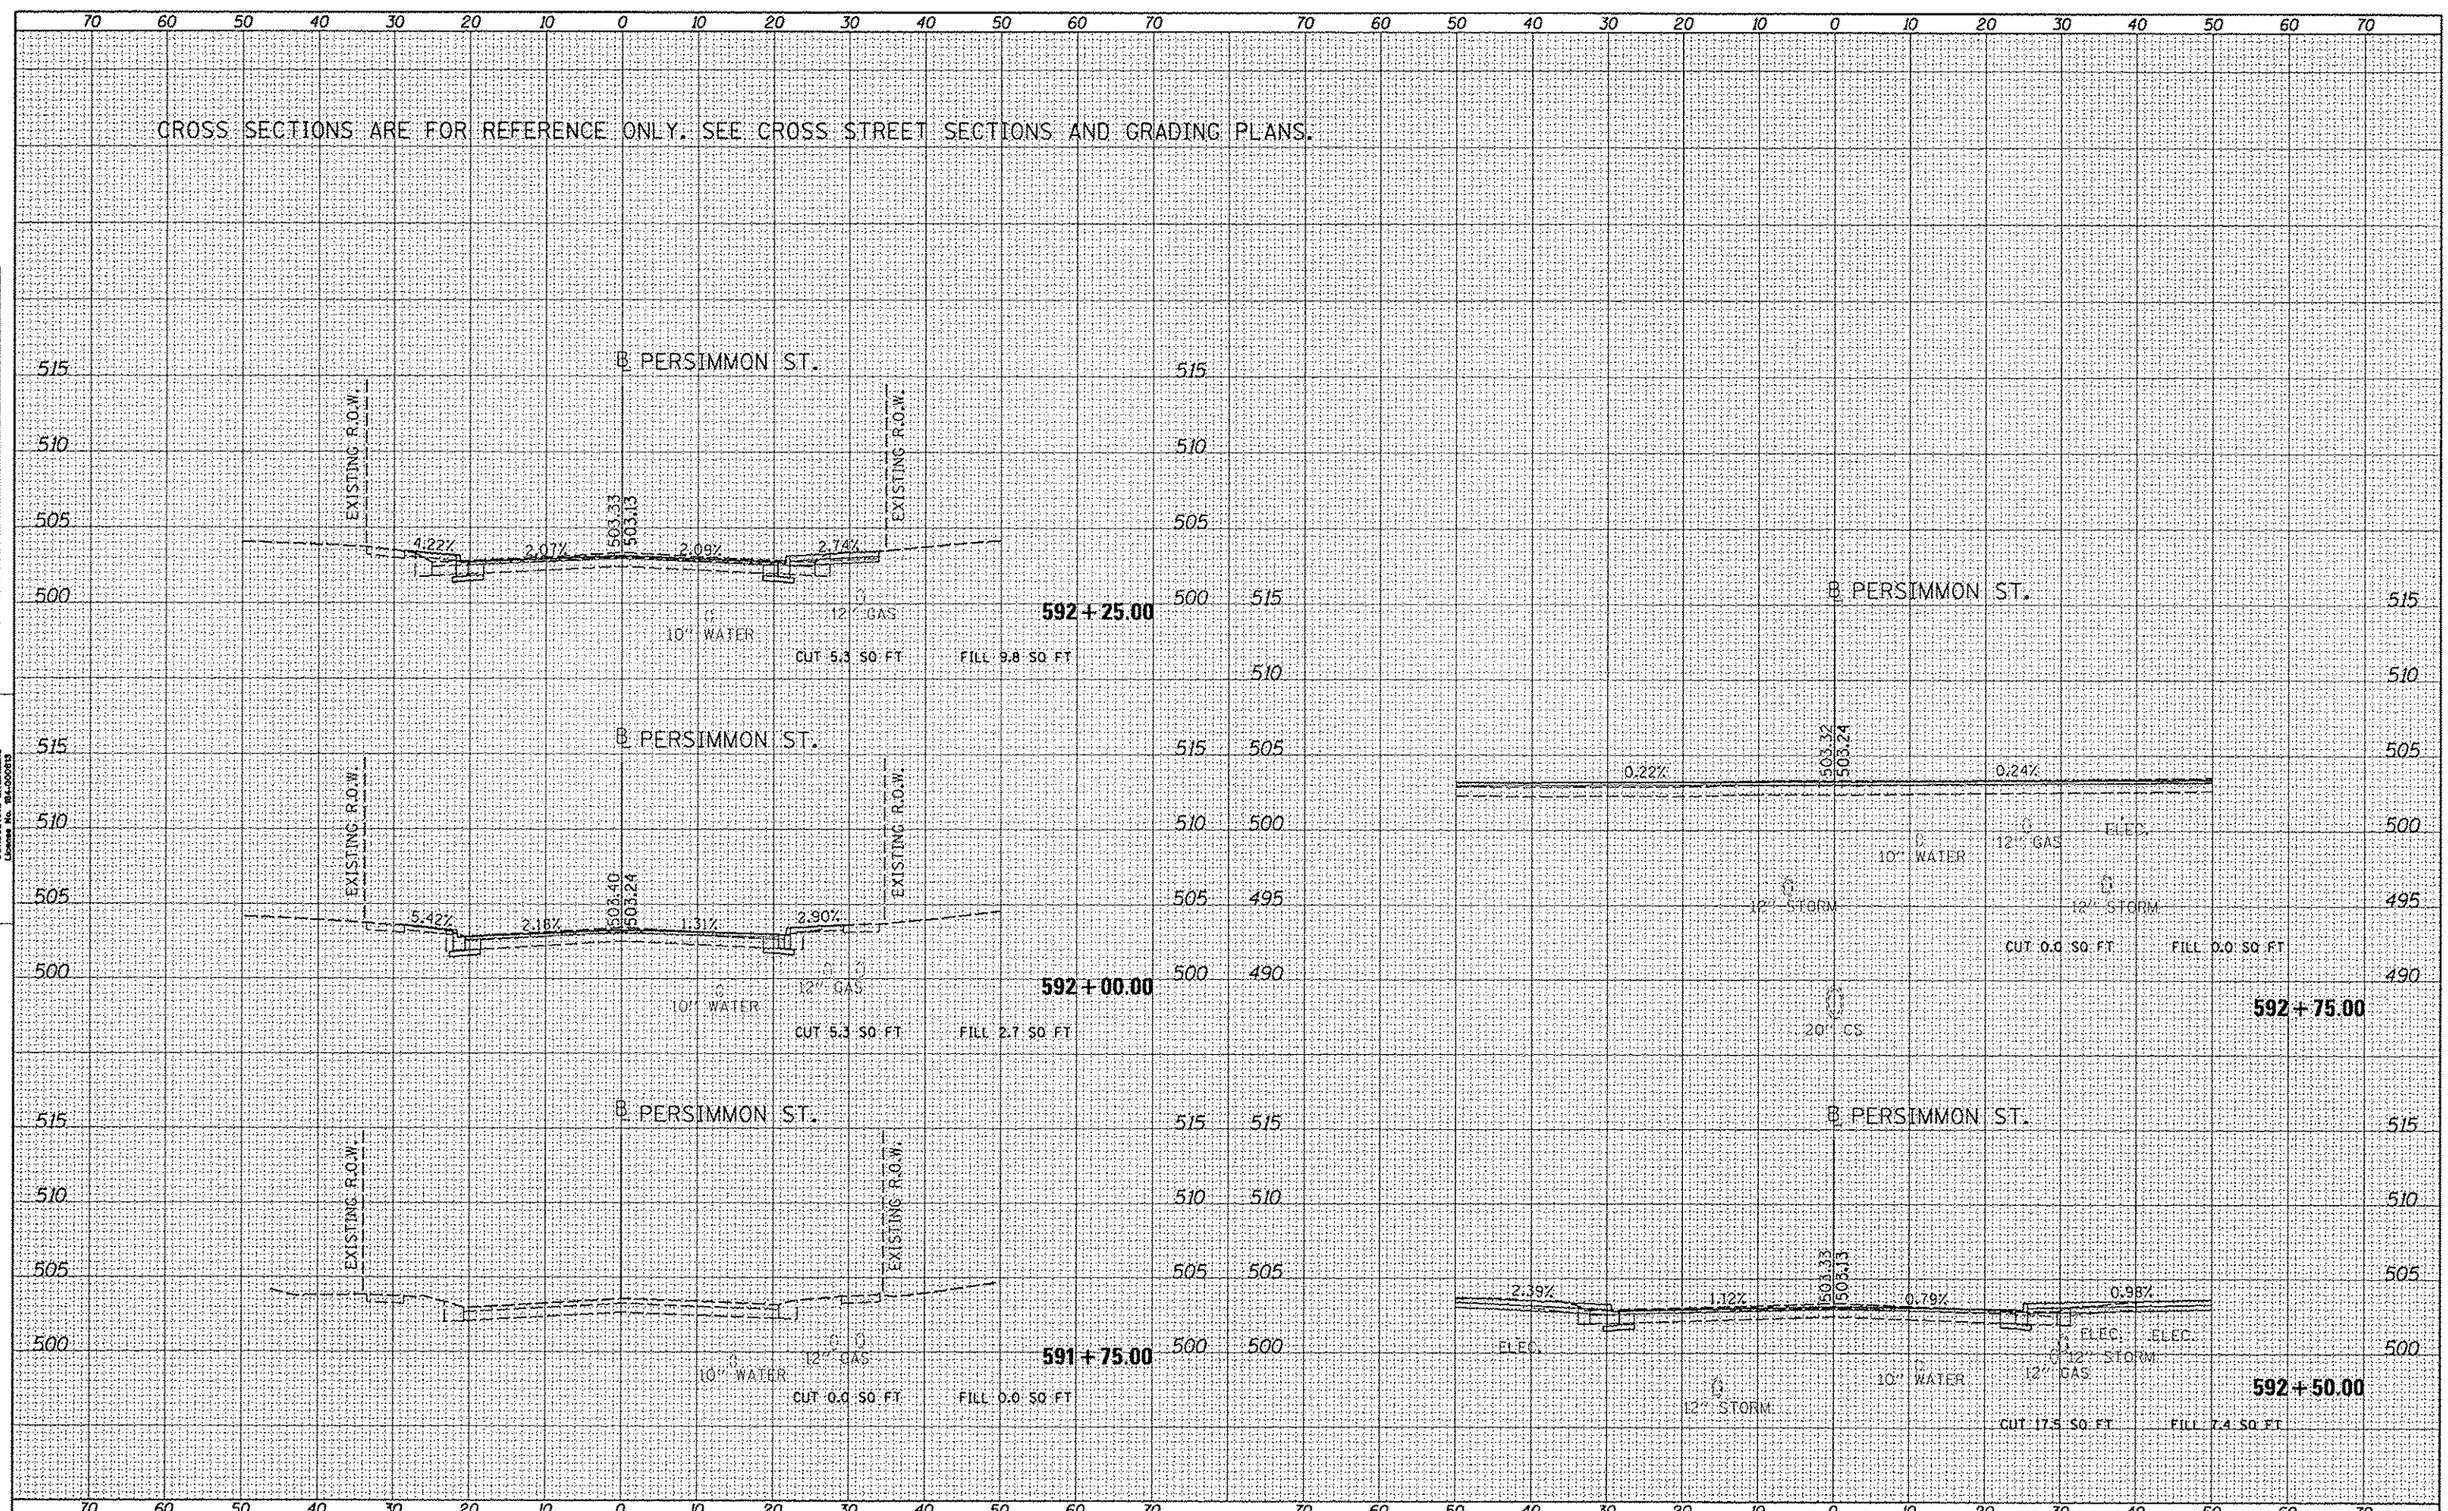

FILE NAME =	USER NAME = kovan8151	DESIGNED - RMM/EMM	REVISED -
c:\pwise.work\do_not_delete\dms73328\D410L8155.shtcrsshts01.dgn		DRAWN - RJE	REVISED -
	PLOT SCALE = 20.0000 ' / in.	CHECKED - EJH	REVISED -
	PLOT DATE = 07\23\2012	DATE - 7/18/12	REVISED -

STATE OF ILLINOIS
DEPARTMENT OF TRANSPORTATION

PERSIMMON STREET
CROSS SECTIONS

SCALE: N/A | SHEET OF SHEETS | STA. | TO STA.

F.A.U. RTE.	SECTION	COUNTY	TOTAL SHEETS	SHEET NO.
9613 (26)	12-00356-01-PV	PEORIA	519	455

CONTRACT NO. 89626

ILLINOIS FED. AID PROJECT TIG-5093(158)

FINAL SURVEY — SURVEYED, PLOTTED, TEMPLATE, AREAS, AREAS CHECKED, NOTE BOOK, NO., BY, DATE

ORIGINAL SURVEY — SURVEYED, PLOTTED, TEMPLATE, AREAS, AREAS CHECKED, NOTE BOOK, NO., BY, DATE

CMT
CRAWFORD, MURPHY & TILLY, INC.
CONSULTING ENGINEERS
License No. 184.000613

© Copyright DOT, Inc.