© Copyright CMT, Inc.

CMT
CRAWFORD, MURPHY & TILLY, INC.
CONSULTING ENGINEERS
License No. 184.000613

| FINAL SURVEY | BY | DATE |
|---|---|---|
| NOTE BOOK | SURVEYED | |
| NO. | PLOTTED | |
| | TEMPLATE | |
| | AREAS | |
| | AREAS CHECKED | |

| ORIGINAL SURVEY | BY | DATE |
|---|---|---|
| NOTE BOOK | SURVEYED | |
| NO. | PLOTTED | |
| | TEMPLATE | |
| | AREAS | |
| | AREAS CHECKED | |

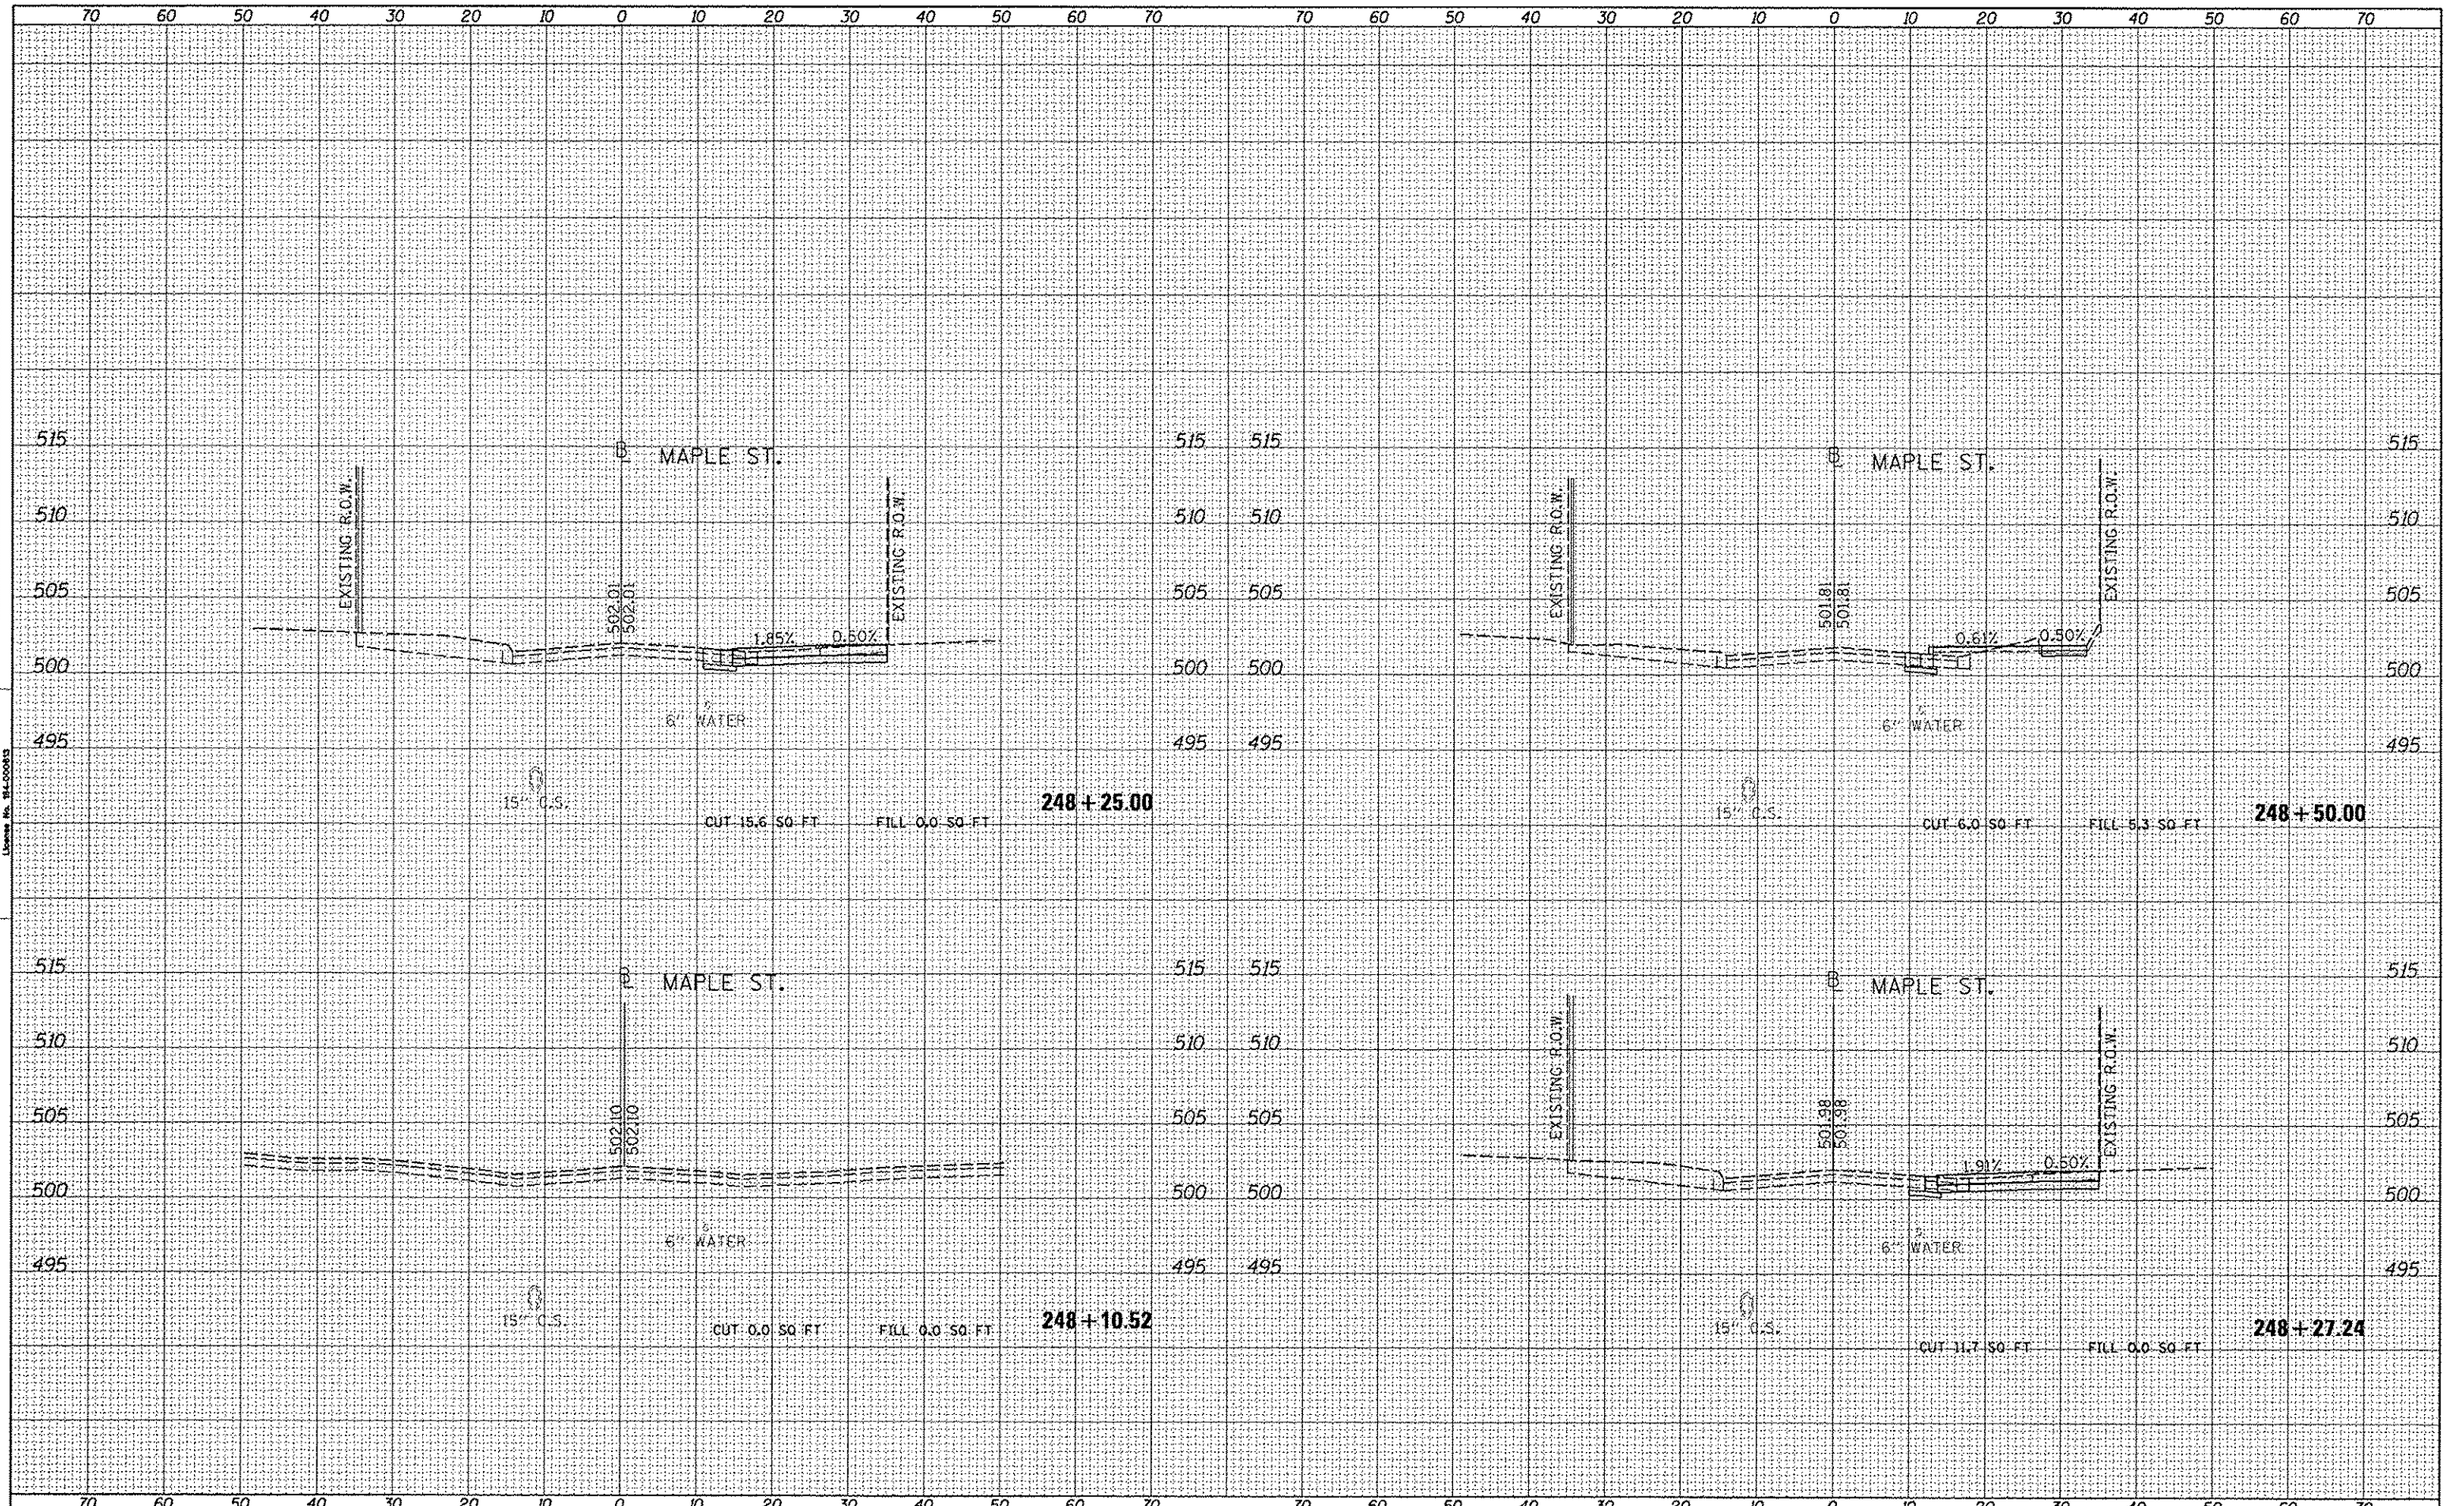


| FILE NAME = | USER NAME = kovan8150 | DESIGNED - RMM/EMM | REVISED - |
|---|---|---|---|
| c:\pwise_work\do_not_delete\dms73320\D410L0155sht-xsht006.dgn | | DRAWN - RJE | REVISED - |
| | PLOT SCALE = 20.0000 ' / in. | CHECKED - EJH | REVISED - |
| | PLOT DATE = 07\23\2012 | DATE - 7/18/12 | REVISED - |

**STATE OF ILLINOIS**
**DEPARTMENT OF TRANSPORTATION**

**MAPLE STREET**
**CROSS SECTIONS**

SCALE: N/A | SHEET OF SHEETS | STA. | TO STA.

| F.A.U. RTE. | SECTION | COUNTY | TOTAL SHEETS | SHEET NO. |
|---|---|---|---|---|
| | 12-00356-01-PV | PEORIA | 519 | 469 |

CONTRACT NO. 89626

ILLINOIS | FED. AID PROJECT TIG-5093(158)