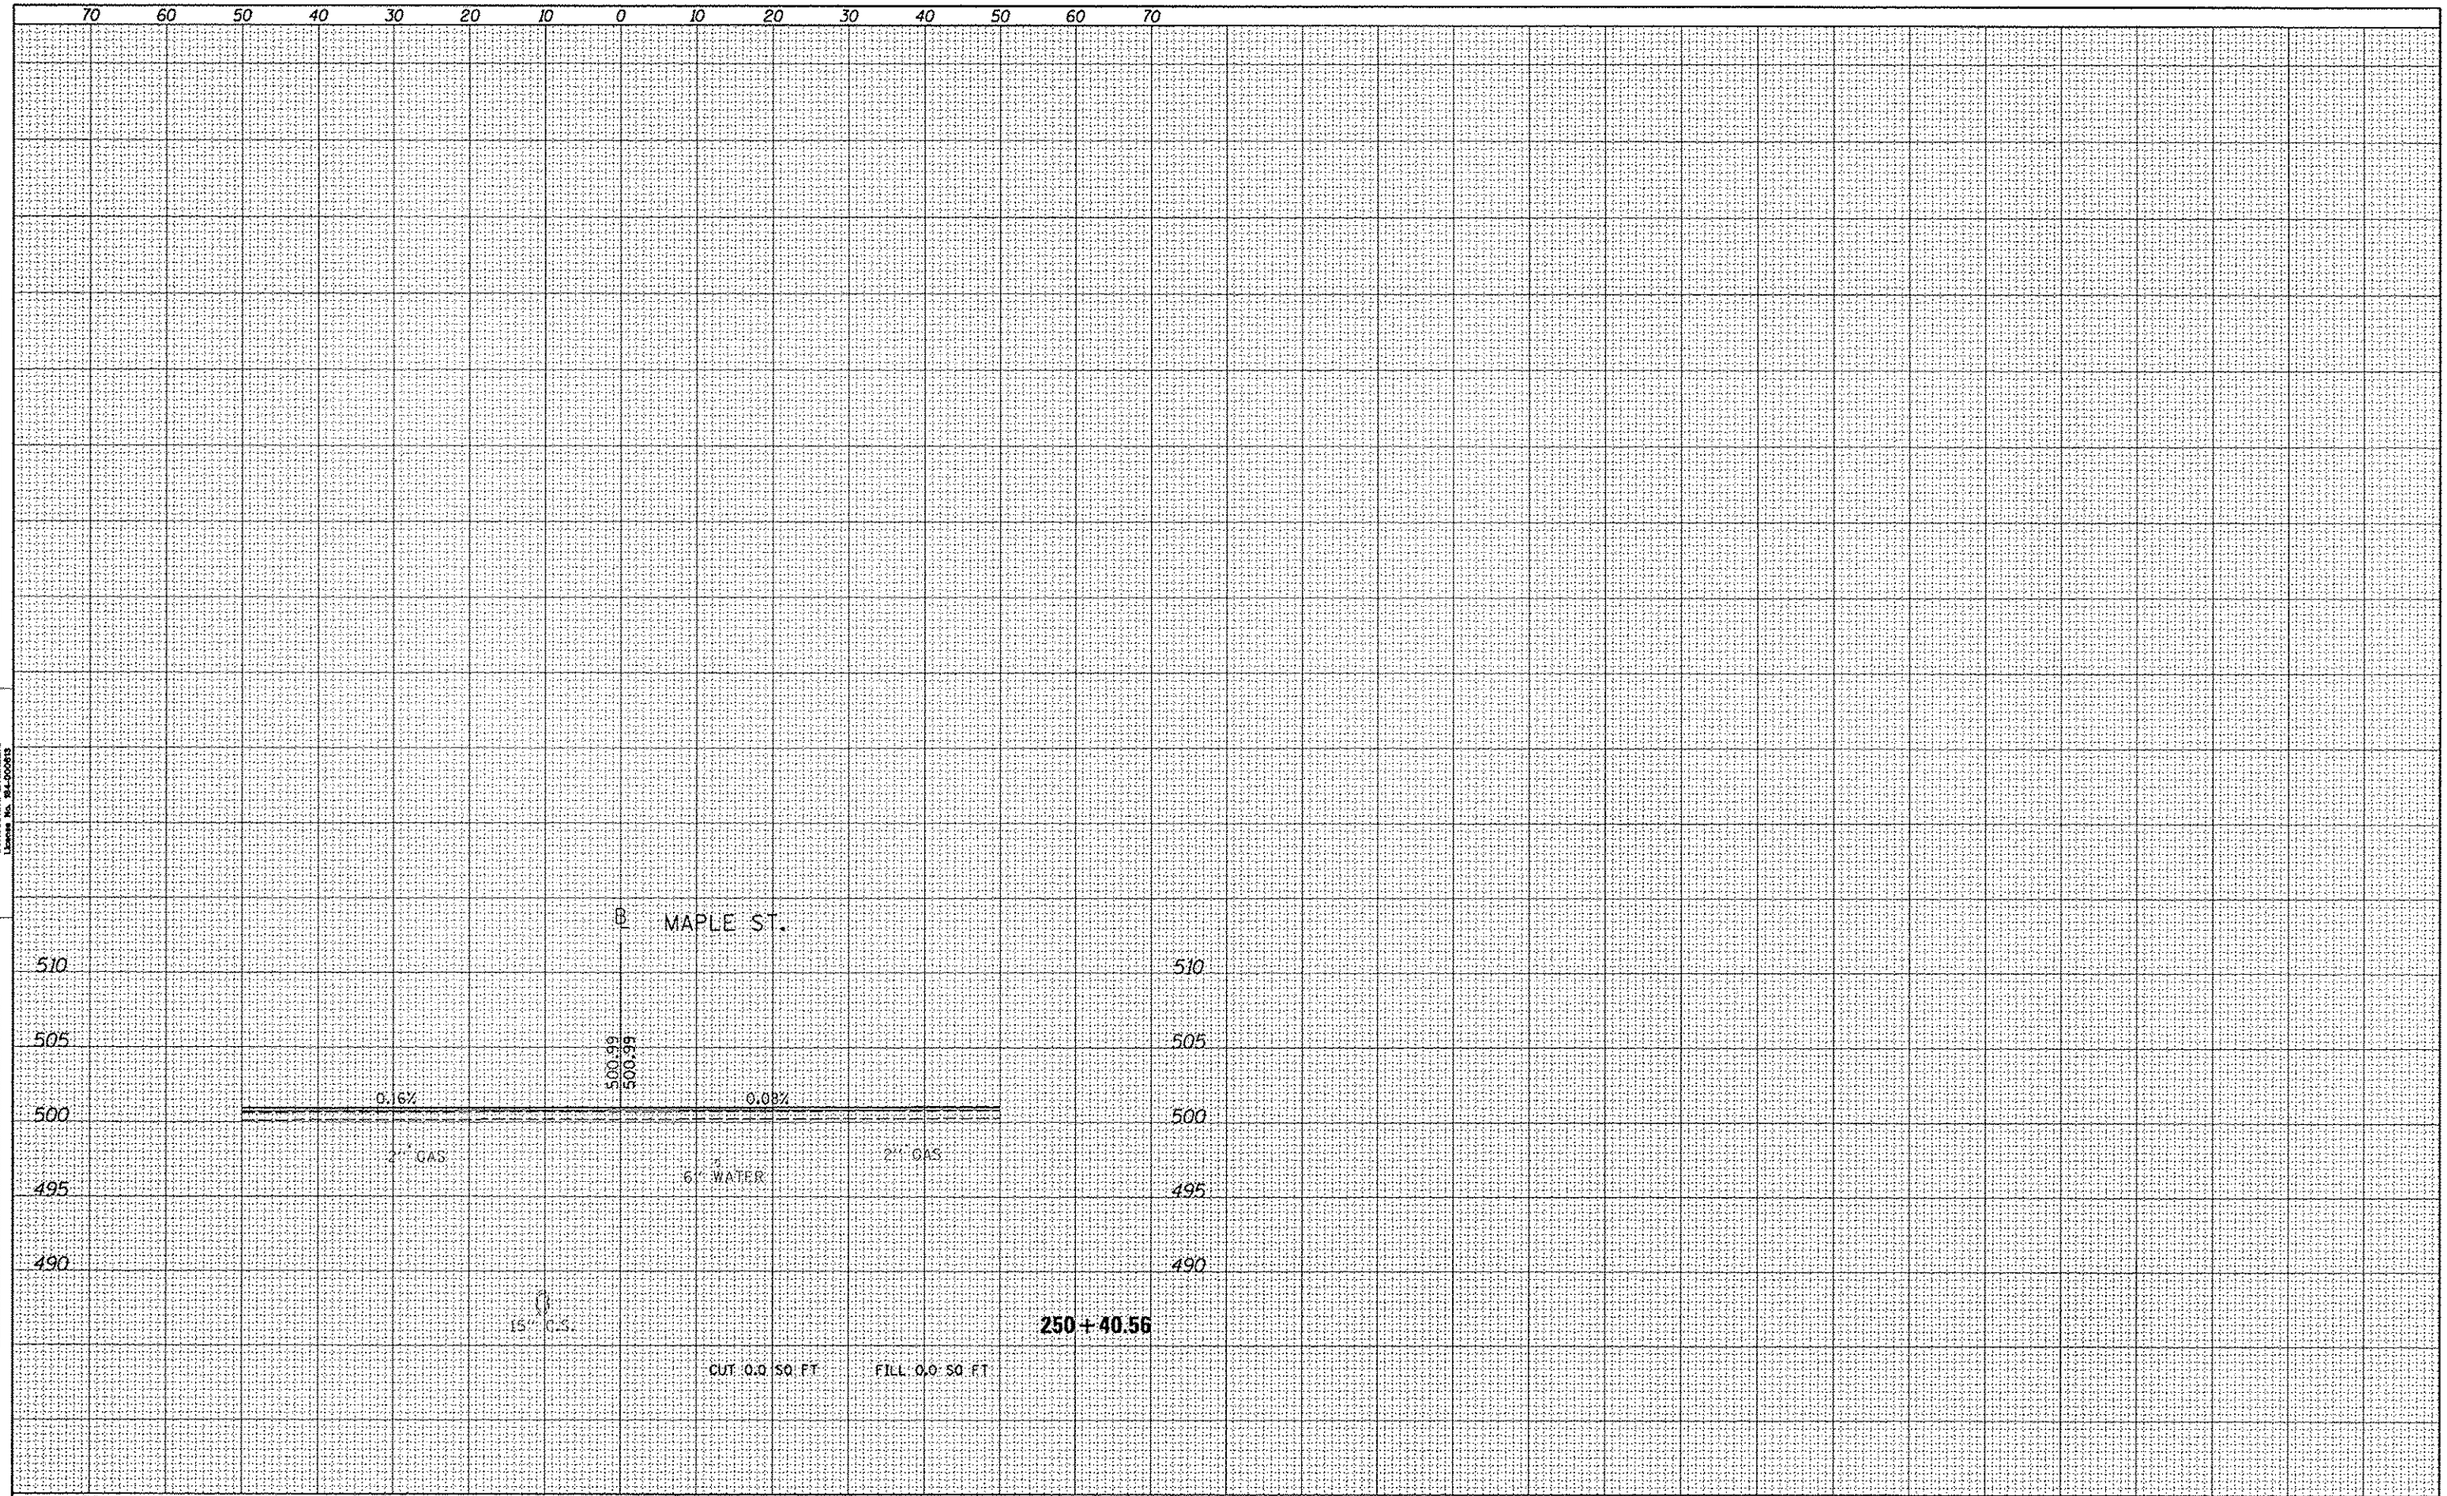

FILE NAME = c:\pwise.work\do_not_delete\dms73328\D410L0155-sht-xsht006.dgn	USER NAME = koven01511	DESIGNED - RMM/EMM	REVISED -
	PLOT SCALE = 20.0000 ' / in.	DRAWN - RJE	REVISED -
	PLOT DATE = 07\23\2012	CHECKED - EJH	REVISED -
		DATE - 7/18/12	REVISED -

STATE OF ILLINOIS
DEPARTMENT OF TRANSPORTATION

MAPLE STREET
CROSS SECTIONS

SCALE: N/A | SHEET OF SHEETS | STA. TO STA.

F.A.U. RTE.	SECTION	COUNTY	TOTAL SHEETS	SHEET NO.
	12-00356-01-PV	PEORIA	519	472

CONTRACT NO. 89626

ILLINOIS FED. AID PROJECT TIG-5093(158)

FINAL SURVEY | NOTE BOOK NO. | SURVEYED | PLOTTED | TEMPLATE | AREAS | AREAS CHECKED | BY | DATE

ORIGINAL SURVEY | NOTE BOOK NO. | SURVEYED | PLOTTED | TEMPLATE | AREAS | AREAS CHECKED | BY | DATE

CMT
CRAWFORD, MURPHY & TILLY, INC.
CONSULTING ENGINEERS
License No. 184-000613

© Copyright CMT, Inc.