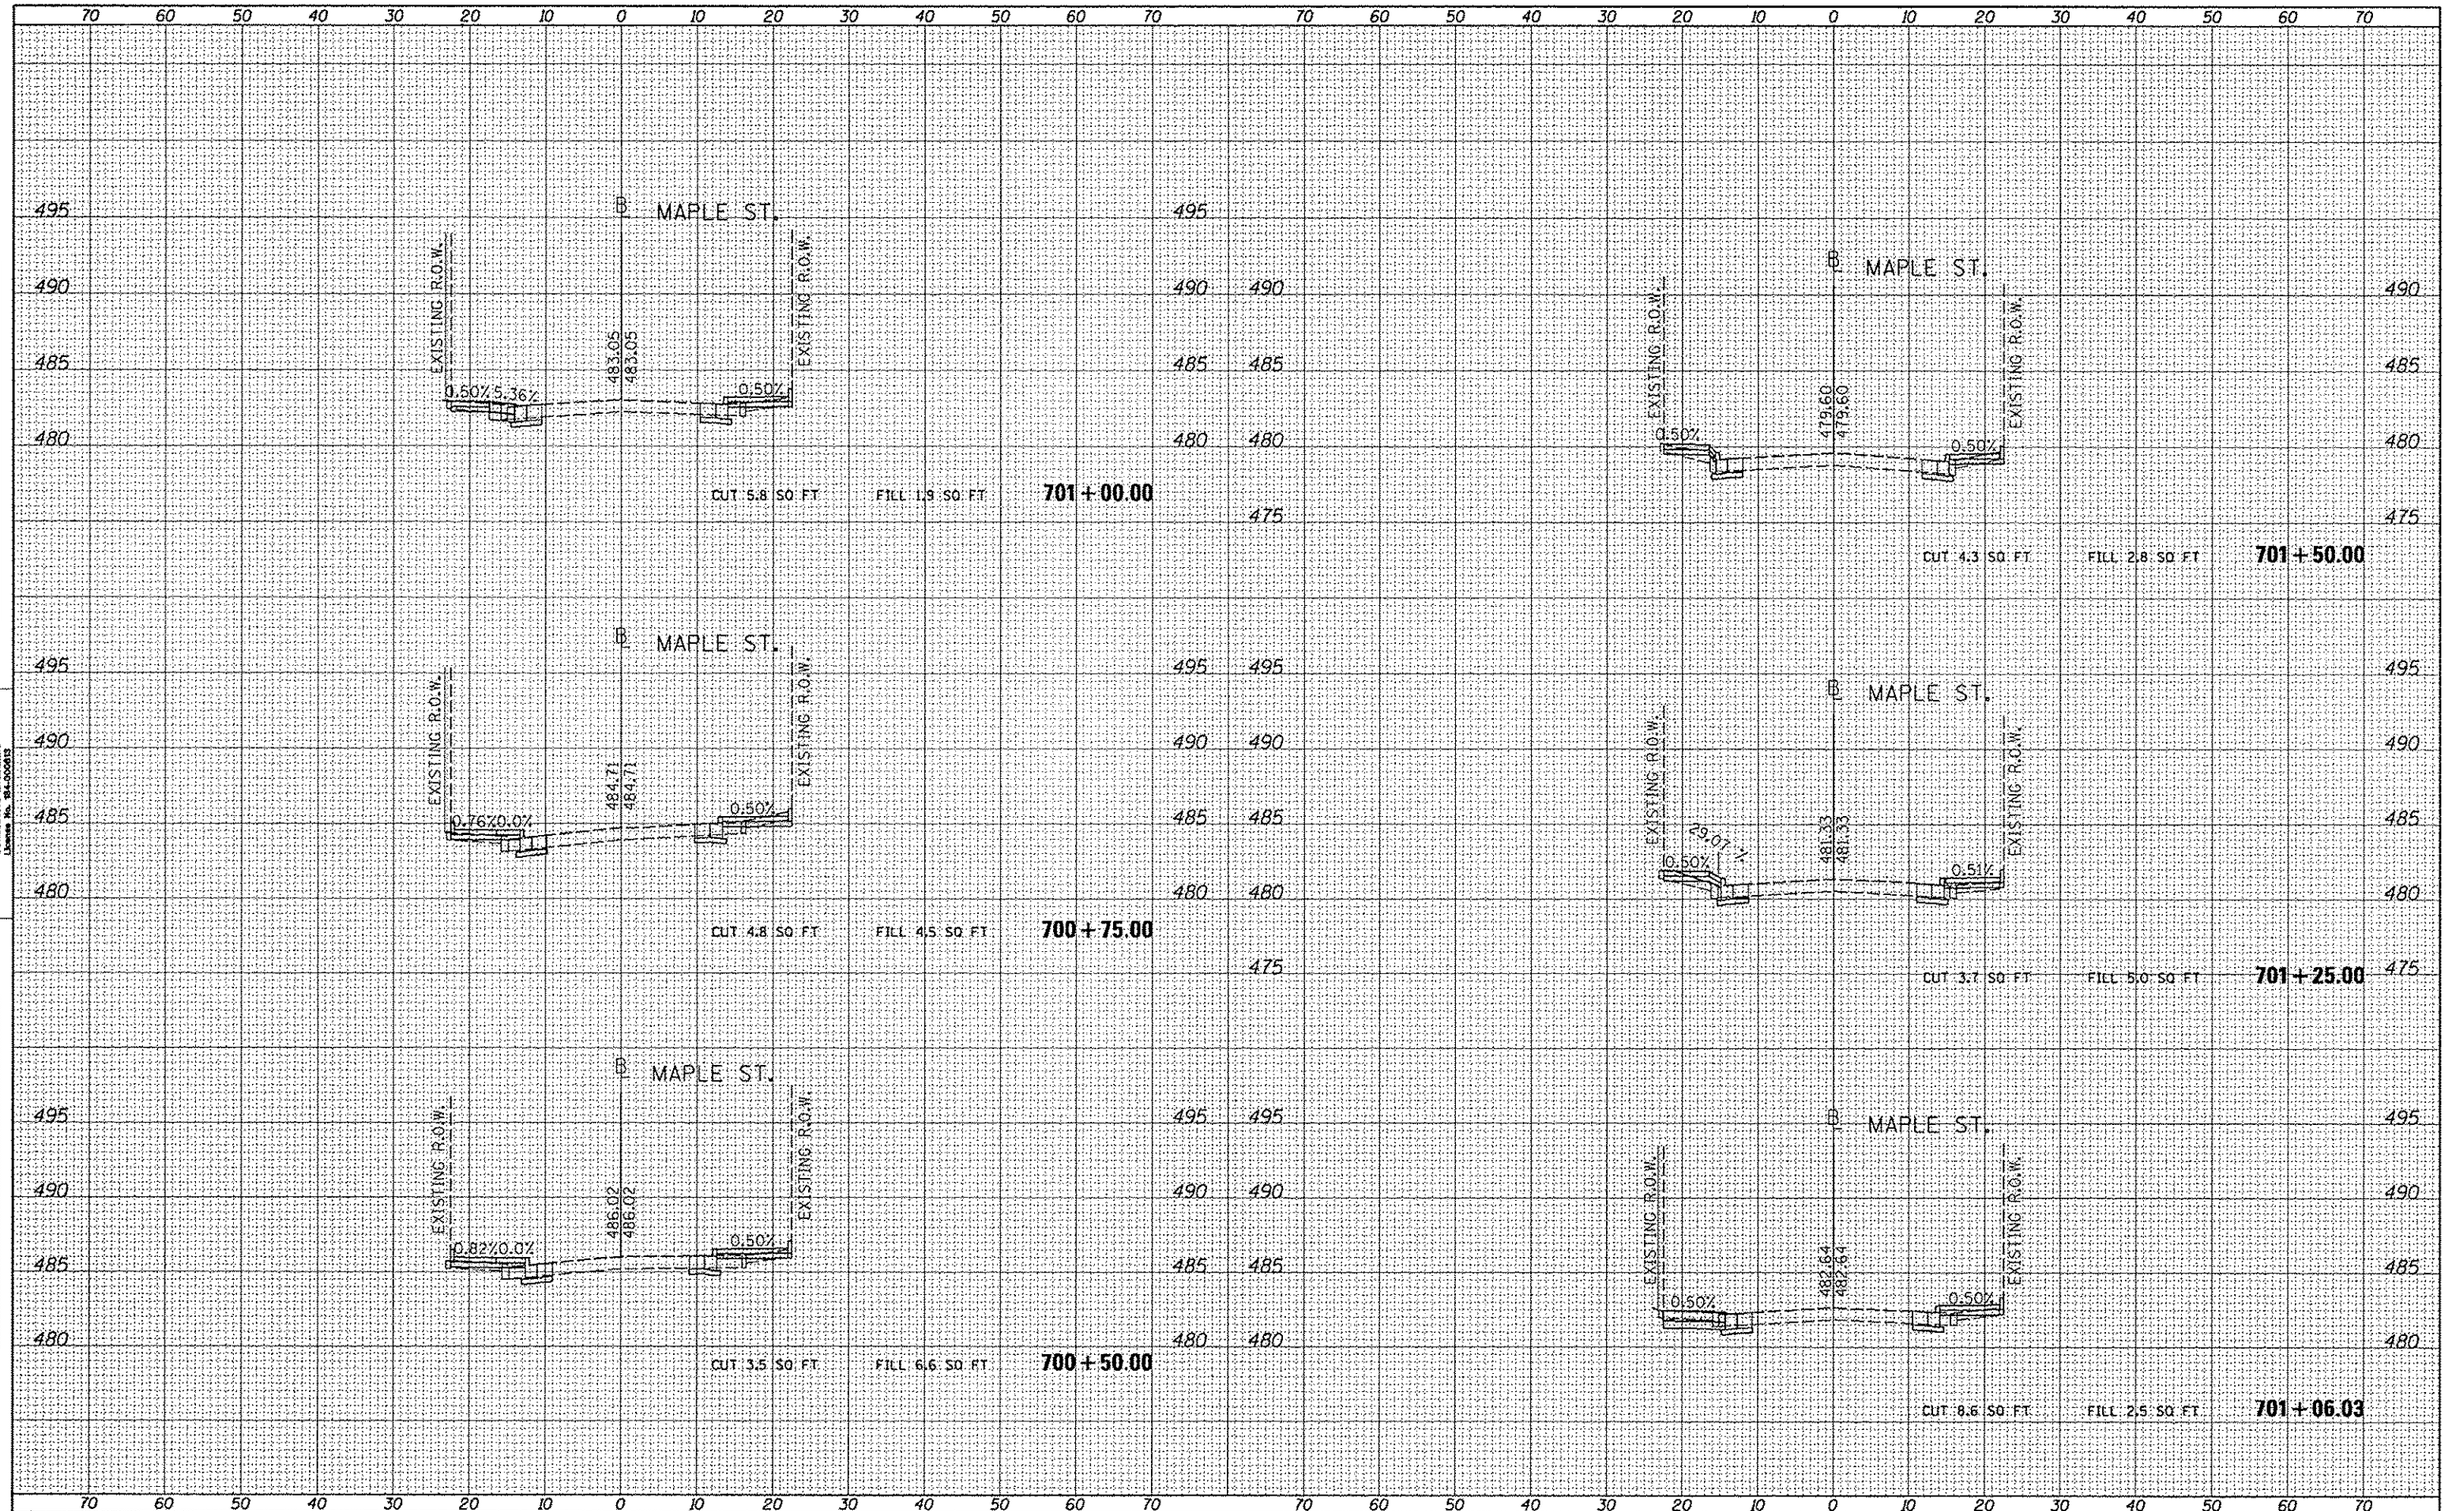

FINAL SURVEY — NOTE BOOK — NO. — SURVEYED — PLOTTED — TEMPLATE — AREAS — CROSS CHECKED — BY — DATE

ORIGINAL SURVEY — NOTE BOOK — NO. — SURVEYED — PLOTTED — TEMPLATE — AREAS — CROSS CHECKED — BY — DATE

© Copyright CMT, Inc.

CMT
CRAWFORD, MURPHY & TILLY, INC.
CONSULTING ENGINEERS
License No. 184.006693

FILE NAME = c:\pwise.work\do_not_delete\dm73328\D410L0155	USER NAME = kovan8150	DESIGNED - RMM/EMM	REVISED -
	sht-xsh\002.dgn	DRAWN - RJE	REVISED -
	PLOT SCALE = 20.0000 ' / in.	CHECKED - EJH	REVISED -
	PLOT DATE = 07\23\2012	DATE - 7/18/12	REVISED -

STATE OF ILLINOIS
DEPARTMENT OF TRANSPORTATION

MAPLE STREET
CROSS SECTIONS

SCALE: N/A | SHEET OF SHEETS | STA. 700+50.00 TO STA. 701+50.00

F.A.U. RTE.	SECTION	COUNTY	TOTAL SHEETS	SHEET NO.
	12-00356-01-PV	PEORIA	519	476
		CONTRACT NO. 89626		
	ILLINOIS FED. AID PROJECT	TFG-5093(158)		