© Copyright CMT, Inc.

CMT
CRAWFORD, MURPHY & TILLY, INC.
CONSULTING ENGINEERS
License No. 184-000613

ORIGINAL SURVEY	SURVEYED	BY
	PLOTTED	
NOTE BOOK	TEMPLATE	
NO.	AREAS	
	AREAS CHECKED	
	DATE	

FINAL SURVEY	SURVEYED	BY
	PLOTTED	
NOTE BOOK	TEMPLATE	
NO.	AREAS	
	AREAS CHECKED	
	DATE	

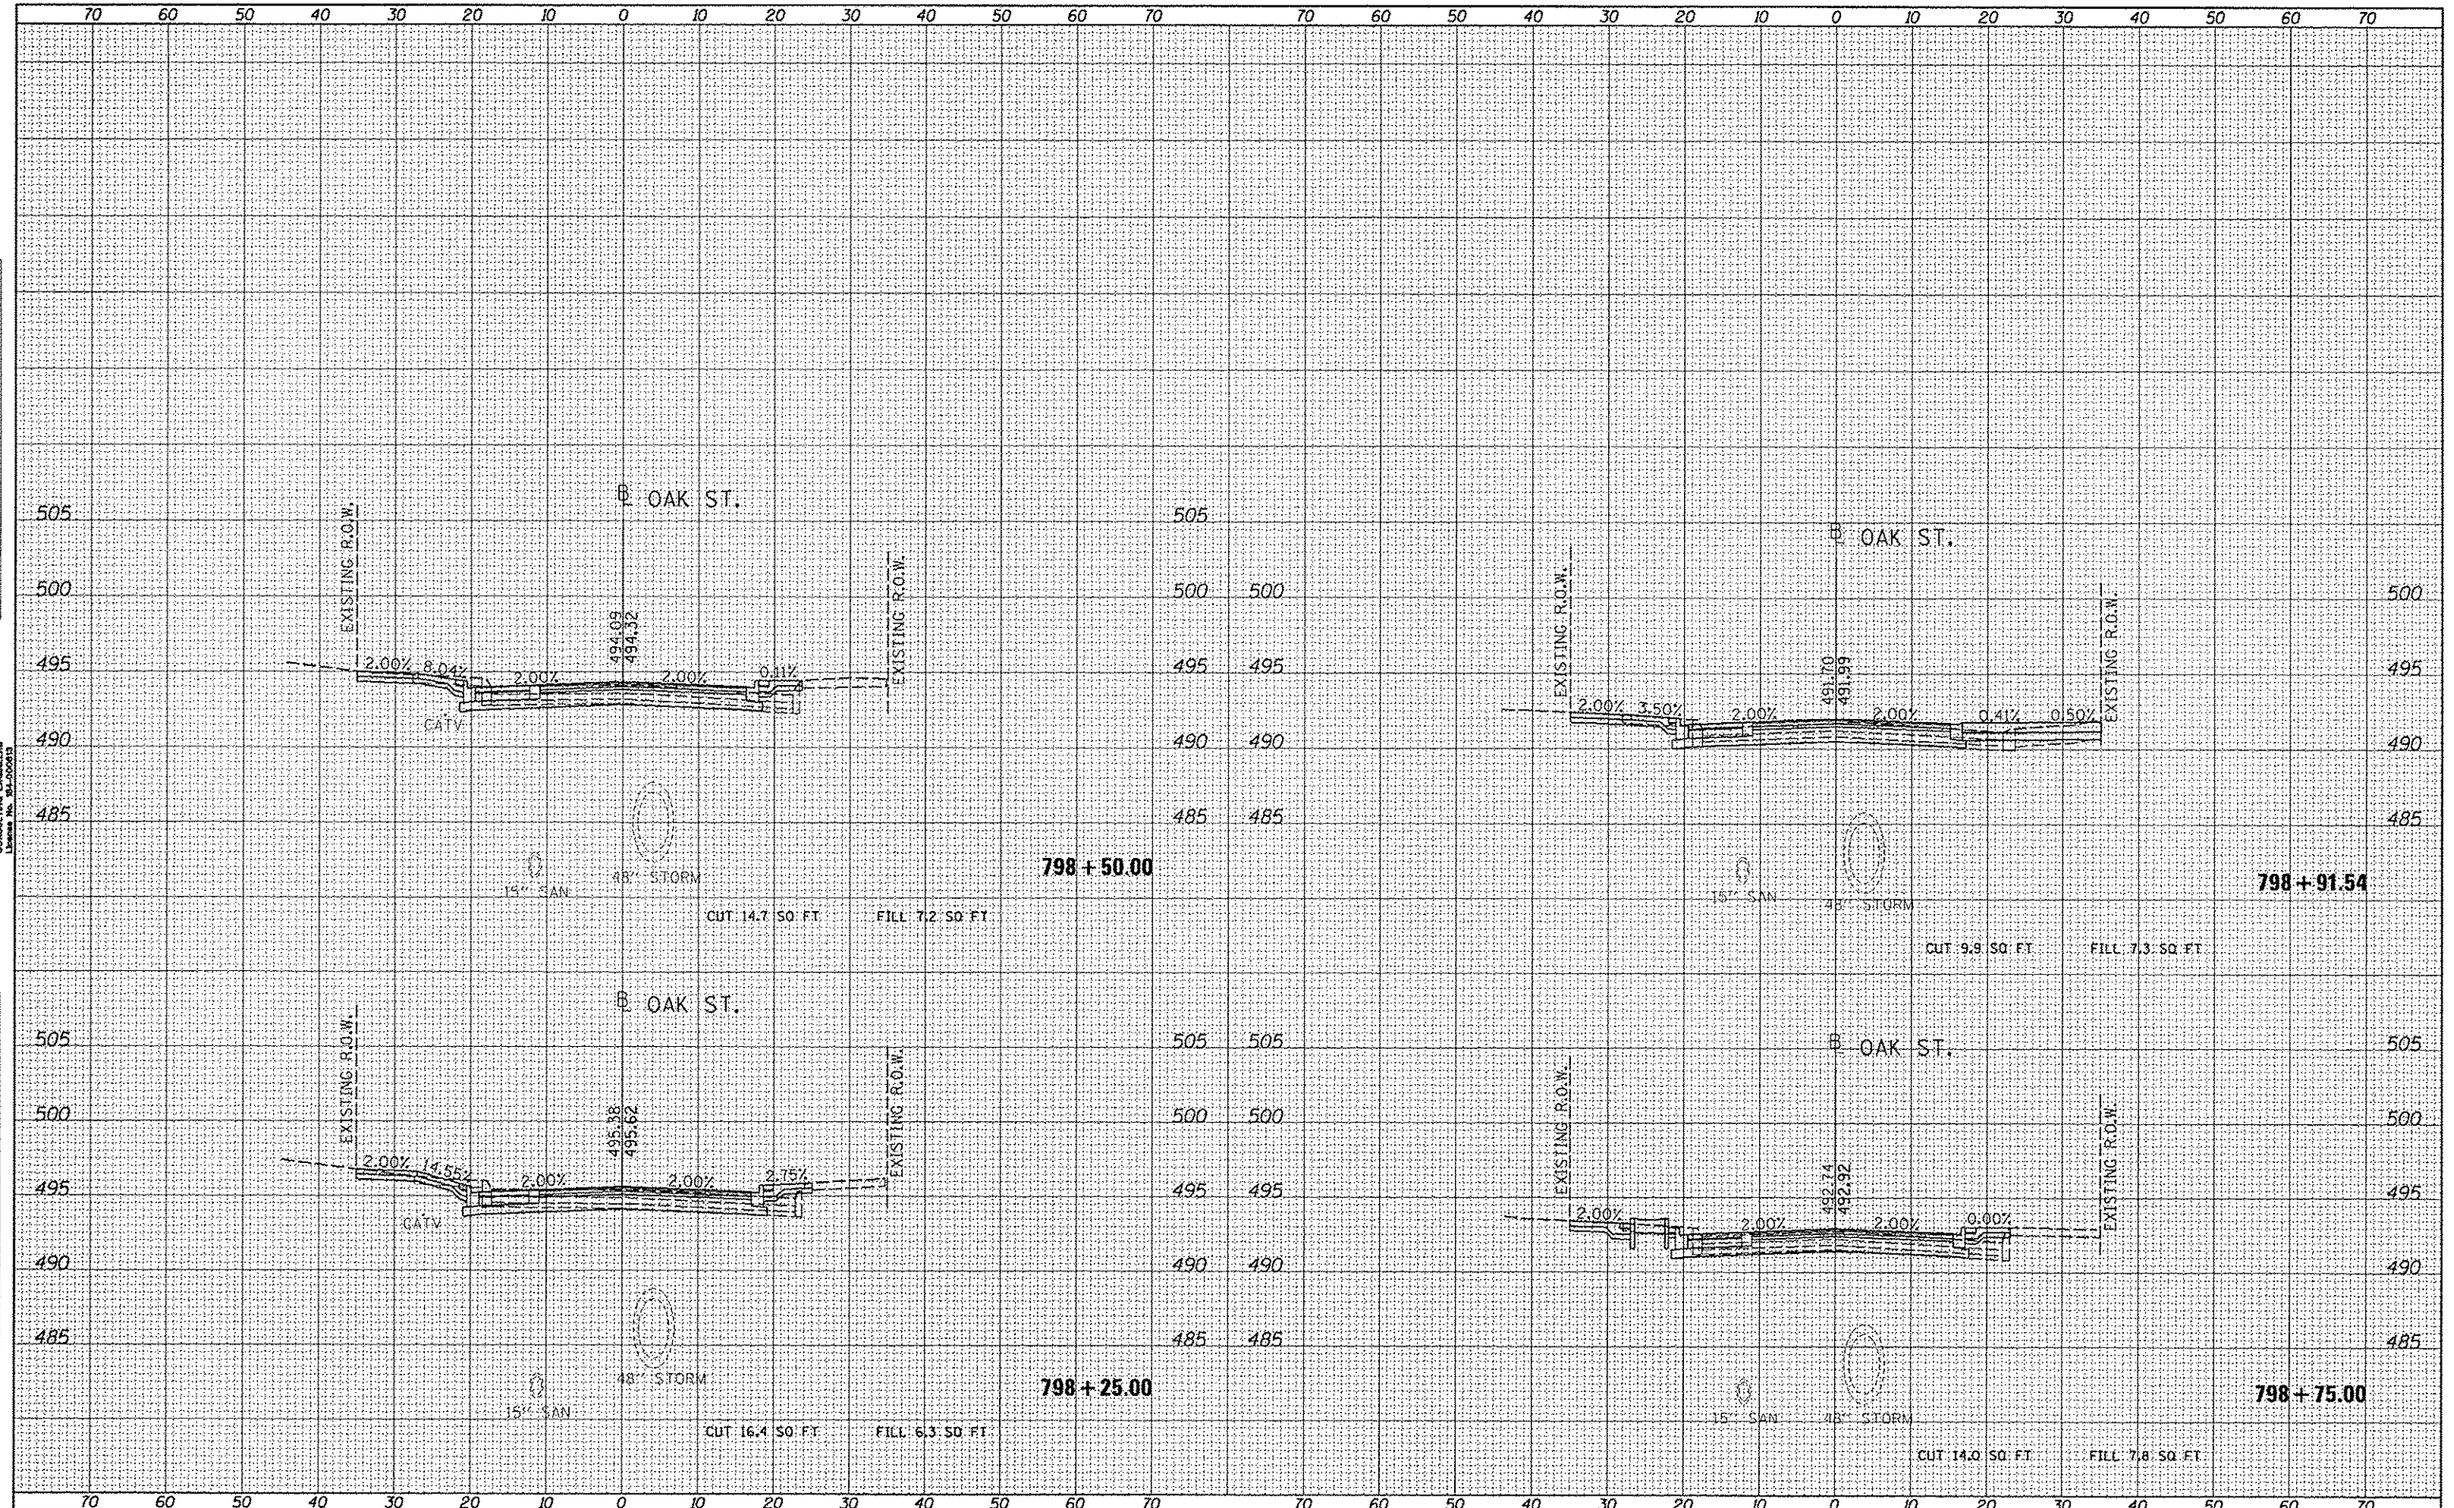

FILE NAME = o:\pwise_work\do_not_delete\dms73328\D410L0155-sht-xssh-t004.dgn	USER NAME = kevanb1511	DESIGNED - RMM/EMM	REVISED -
		DRAWN - RJE	REVISED -
	PLOT SCALE = 20.0000 ' / in.	CHECKED - EJH	REVISED -
	PLOT DATE = 07\23\2012	DATE - 7/18/12	REVISED -

STATE OF ILLINOIS
DEPARTMENT OF TRANSPORTATION

OAK STREET
CROSS SECTIONS

SCALE: N/A | SHEET OF SHEETS | STA. | TO STA.

F.A.U. RTE.	SECTION	COUNTY	TOTAL SHEETS	SHEET NO.
	12-00356-01-PV	PEORIA	519	486
		CONTRACT NO. 89626		
	ILLINOIS	FED. AID PROJECT	TIG-5093(158)	