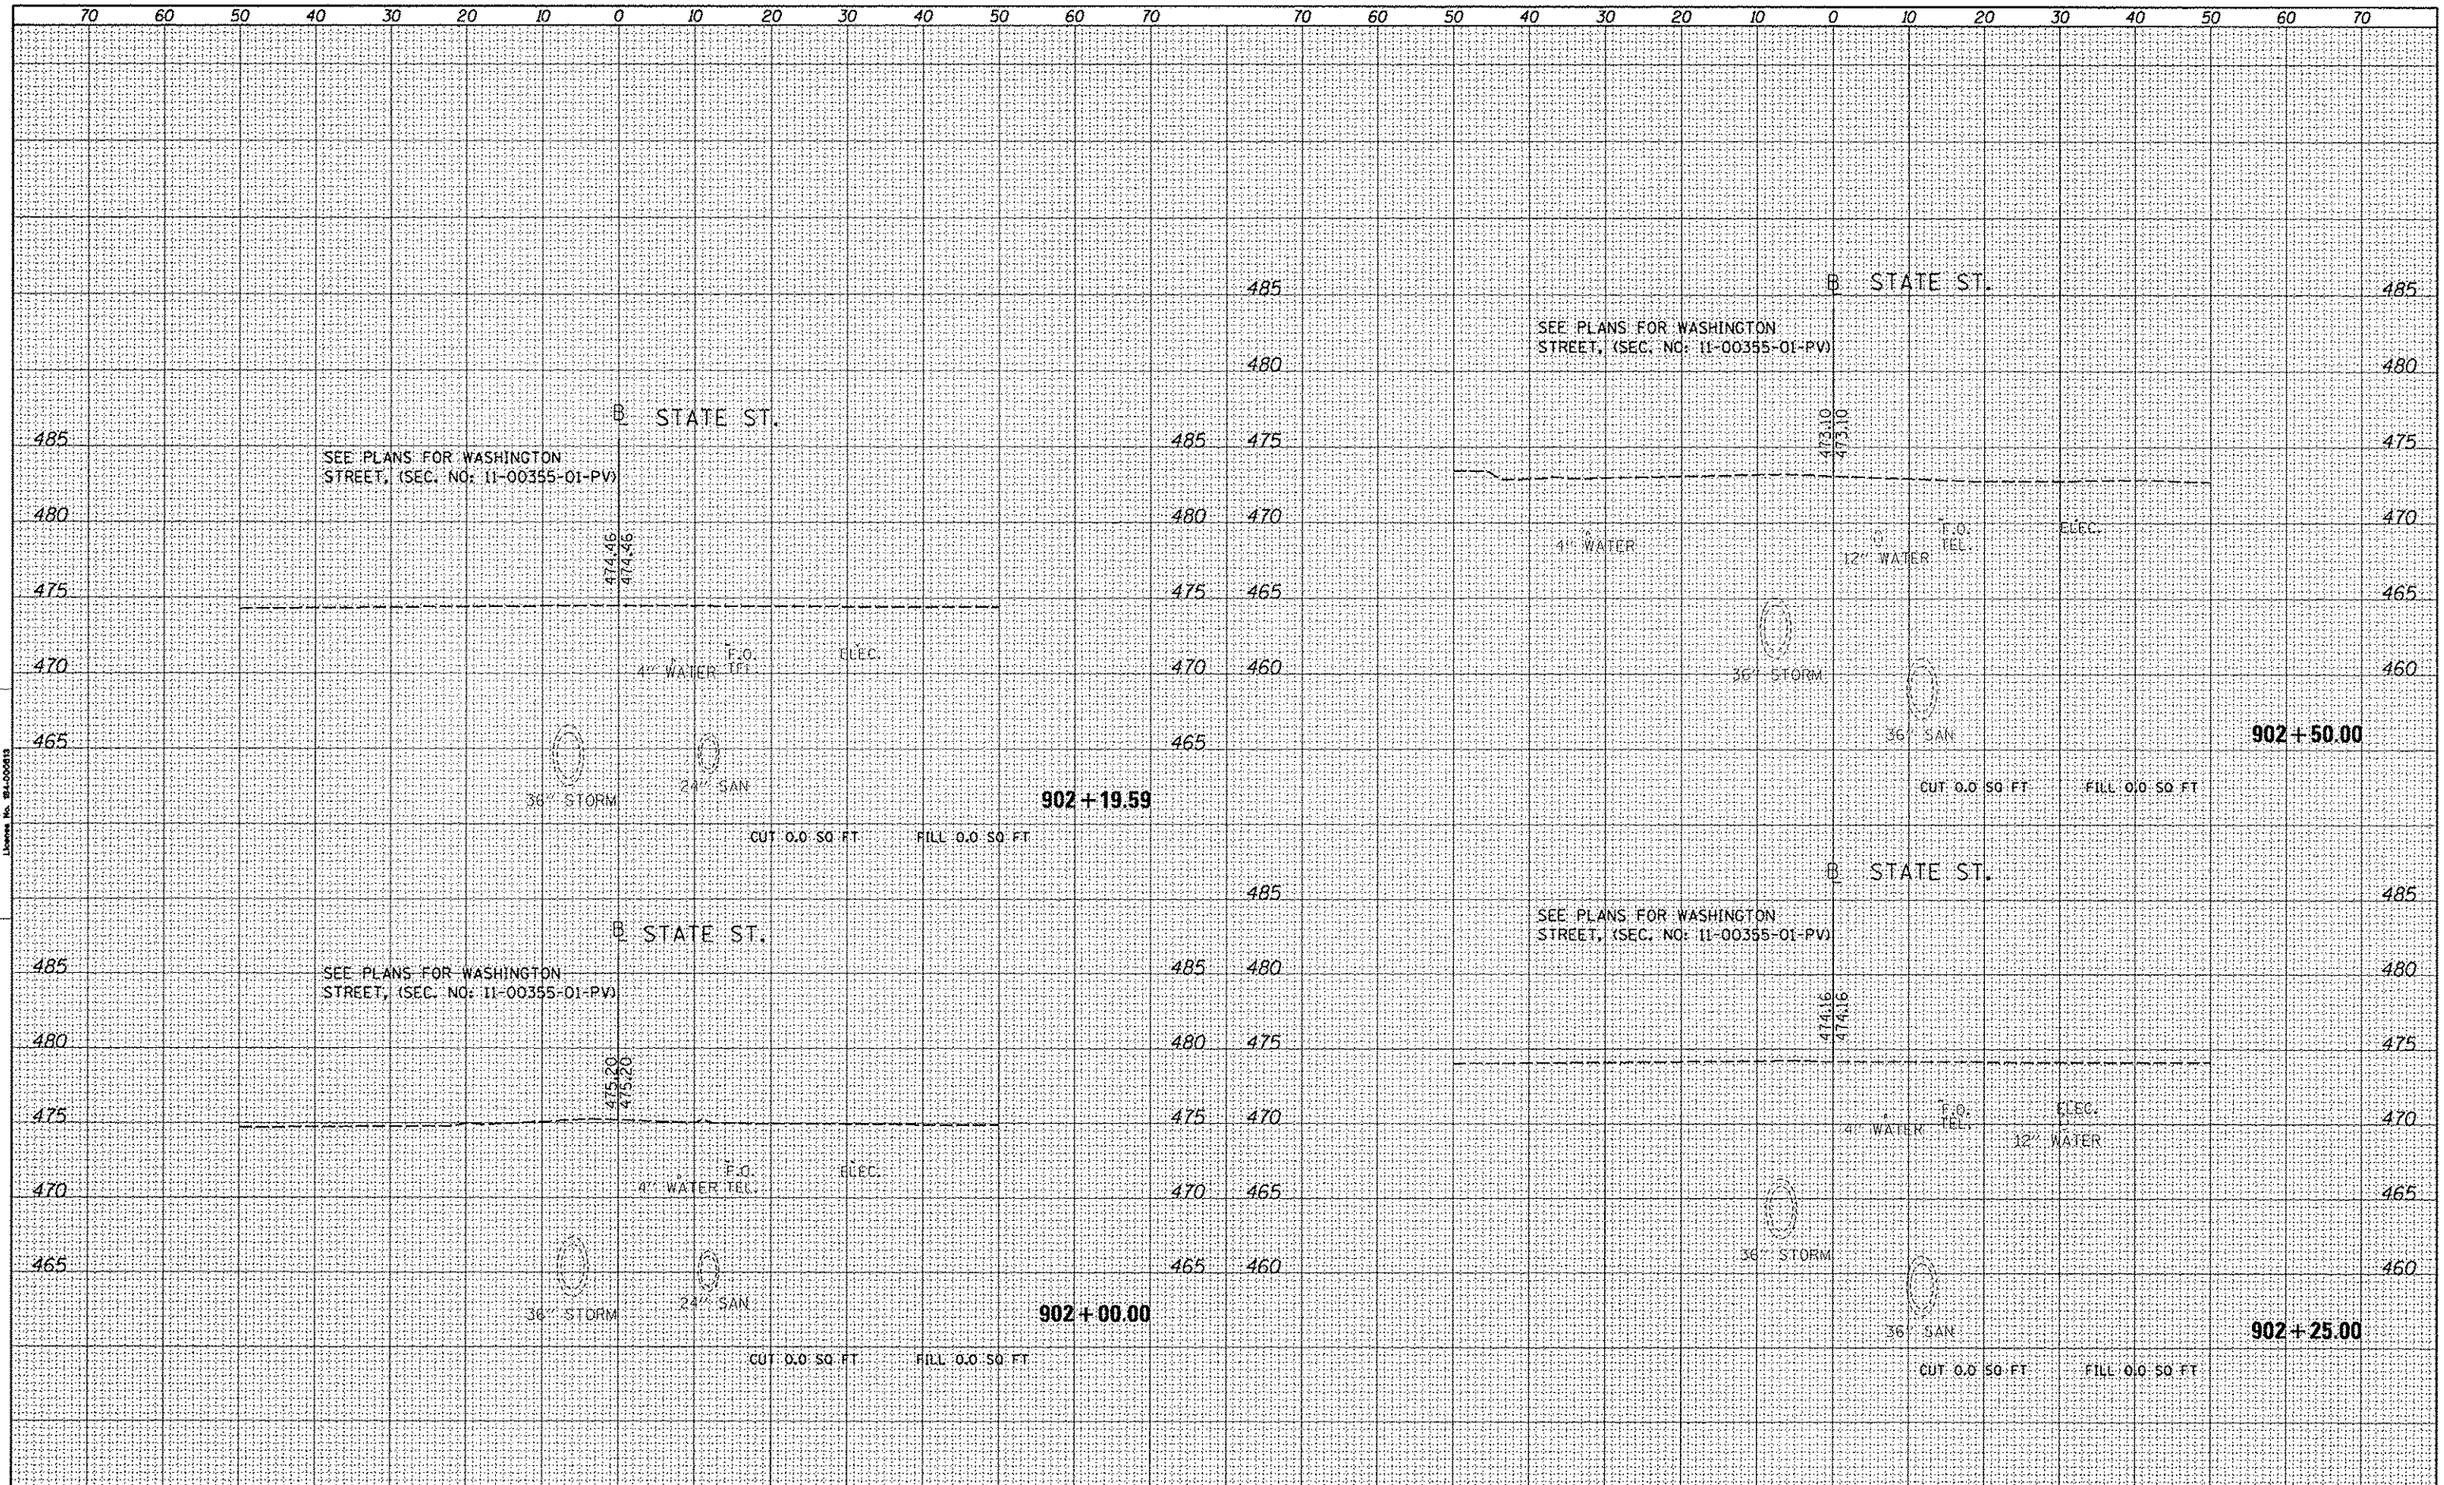

FILE NAME = c:\pwise.work\do_not_delete\dms73328\D4101_0155-sht-xssht005.dgn	USER NAME = kovan01511	DESIGNED - RMM/EMM	REVISED -
	PLOT SCALE = 20.0000 ' / in.	DRAWN - RJE	REVISED -
	PLOT DATE = 07\23\2012	CHECKED - EJH	REVISED -
		DATE - 7/18/12	REVISED -

STATE OF ILLINOIS
DEPARTMENT OF TRANSPORTATION

STATE STREET
CROSS SECTIONS

SCALE: N/A | SHEET OF SHEETS | STA. TO STA.

F.A.U. RTE.	SECTION	COUNTY	TOTAL SHEETS	SHEET NO.
	12-00356-01-PV	PEORIA	519	494

CONTRACT NO. 89626

ILLINOIS FED. AID PROJECT TIG-5093(158)

FINAL SURVEY: SURVEYED / PLOTTED / TEMPLATE / AREAS / AREAS CHECKED / NOTE BOOK NO. / BY / DATE

ORIGINAL SURVEY: SURVEYED / PLOTTED / TEMPLATE / AREAS / AREAS CHECKED / NOTE BOOK NO. / BY / DATE

CMT CRAWFORD, MURPHY & TILLY, INC. CONSULTING ENGINEERS License No. 184-000613

©Copyright CMT, Inc.