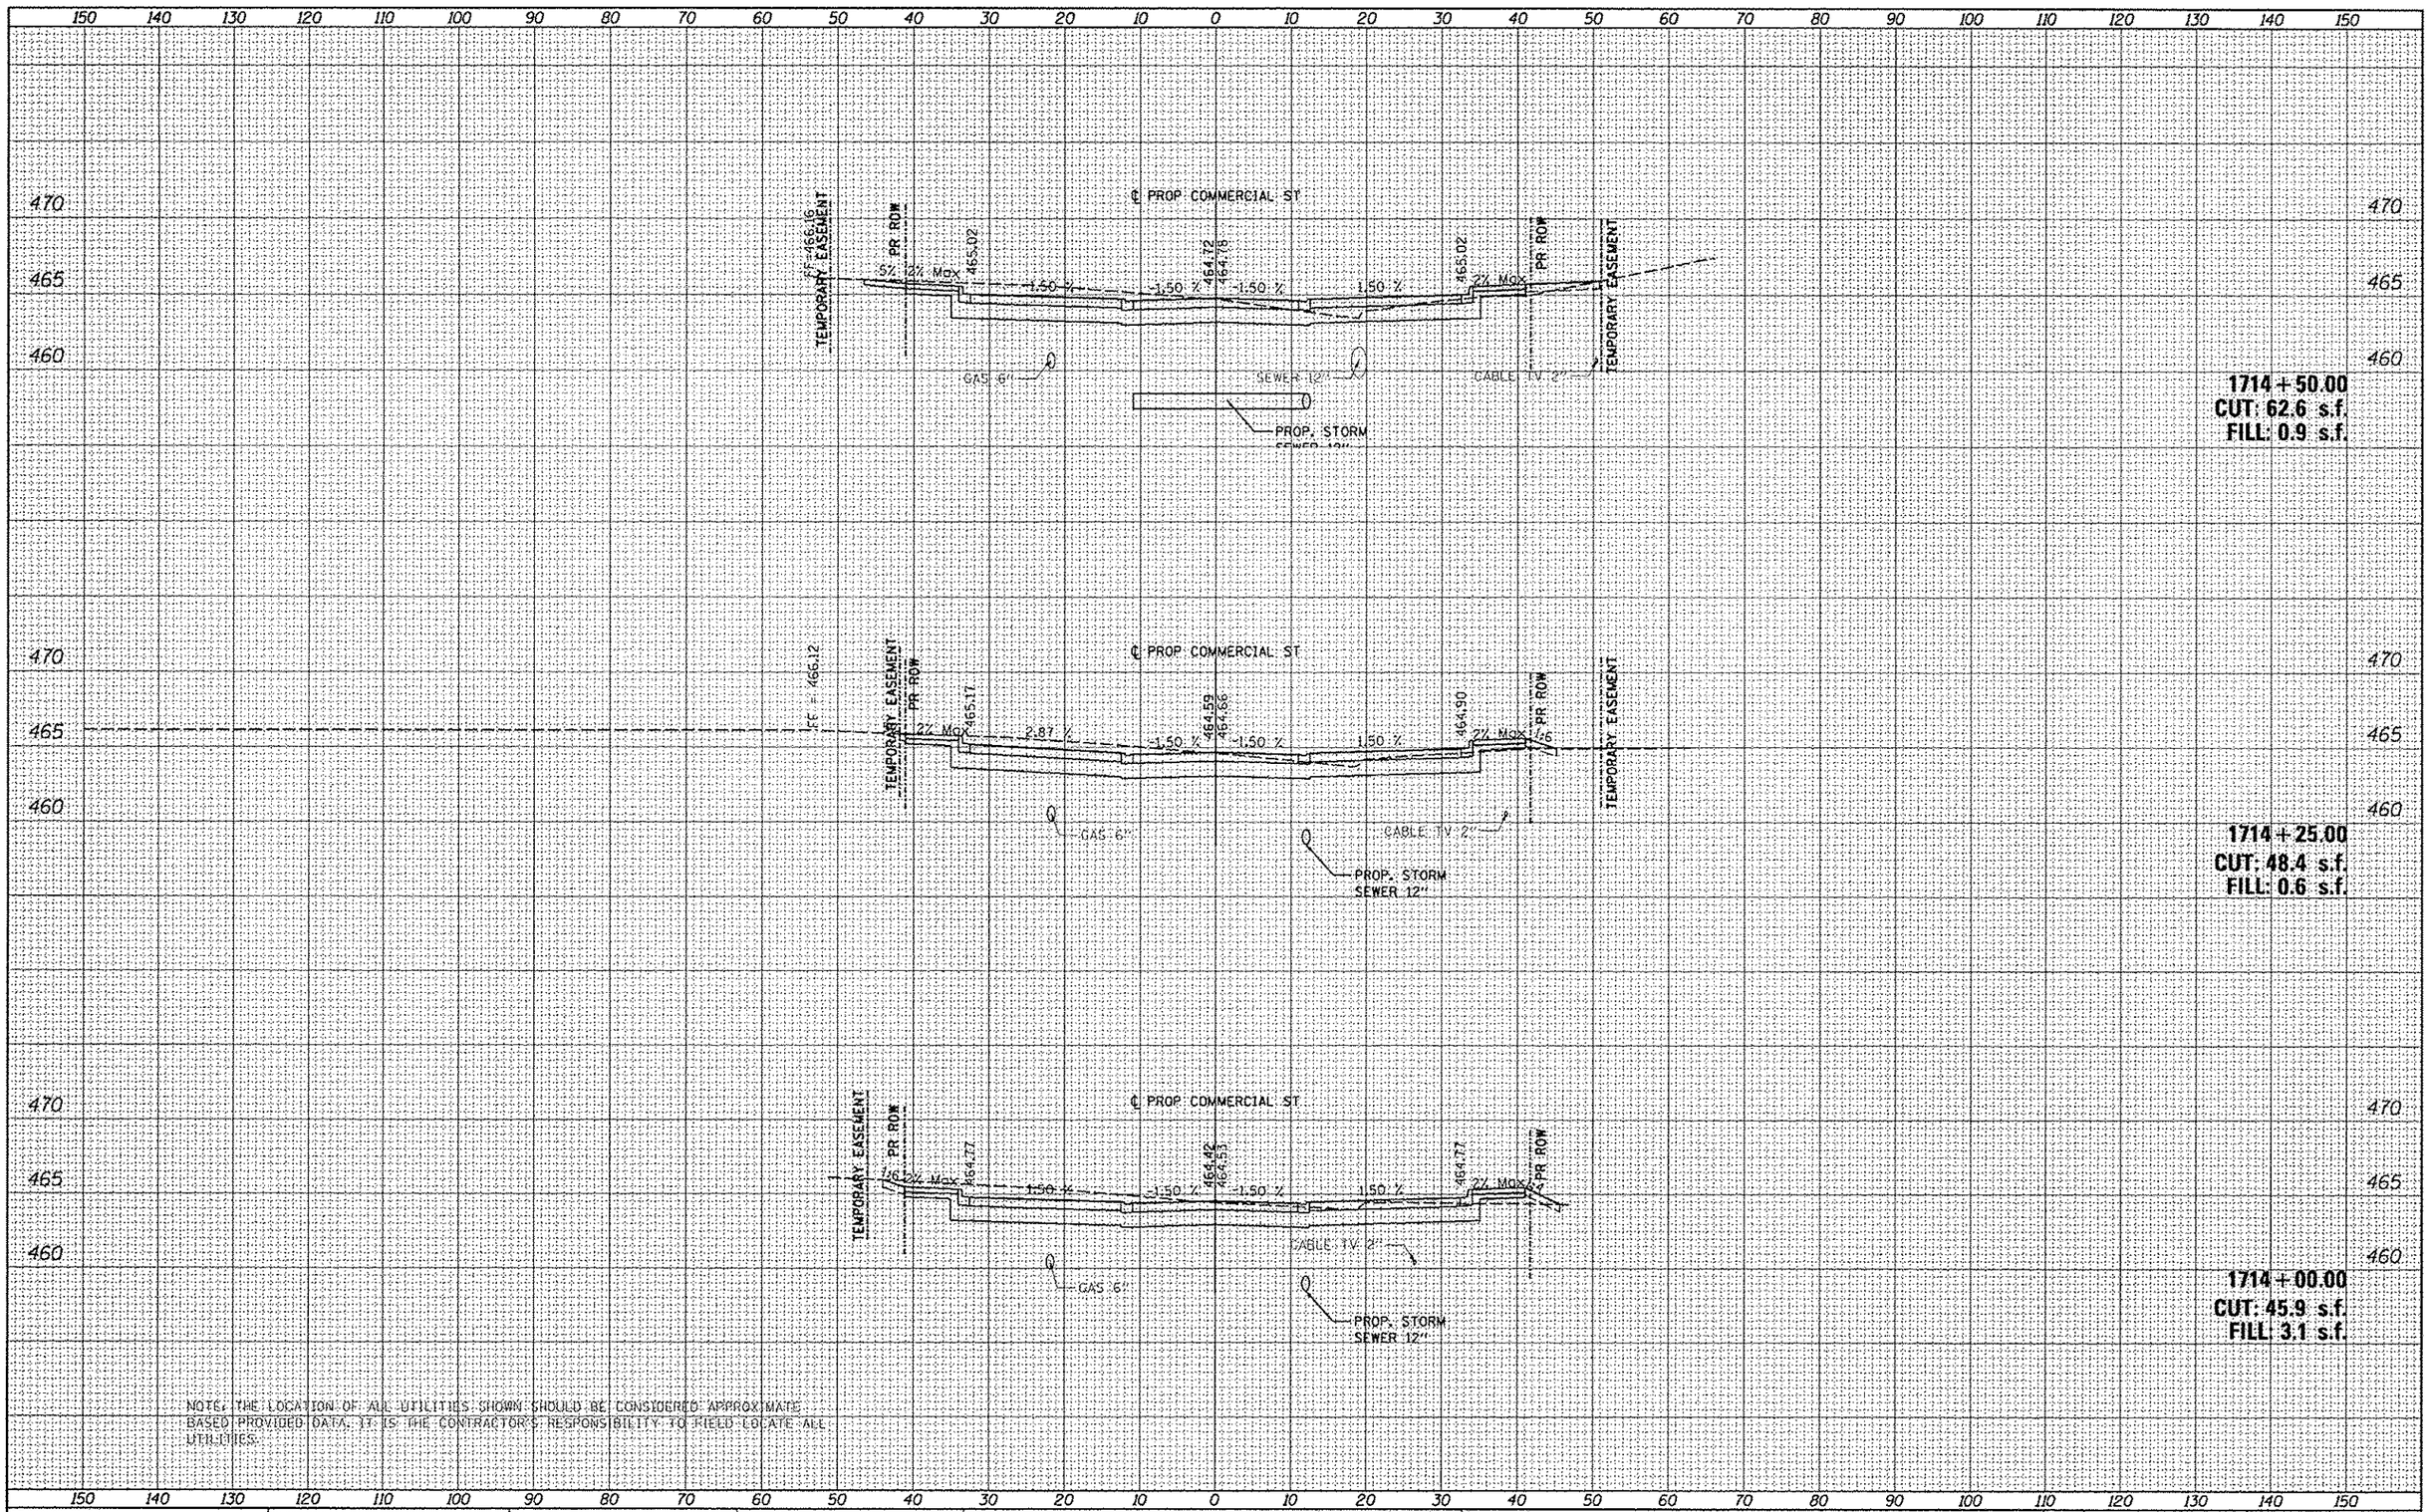

NOTE: THE LOCATION OF ALL UTILITIES SHOWN SHOULD BE CONSIDERED APPROXIMATE BASED PROVIDED DATA. IT IS THE CONTRACTOR'S RESPONSIBILITY TO FIELD LOCATE ALL UTILITIES.

FILE NAME = c:\pwse_work\do.not.delete\dms75322\D4101L8155sht-xssht-301.dgn	USER NAME = kovan81511	DESIGNED - MCH	REVISED -
		DRAWN - WAH	REVISED -
	PLOT SCALE = 20.0000 ' / in.	CHECKED - JES	REVISED -
	PLOT DATE = 07\23\2012	DATE - 7/18/12	REVISED -

STATE OF ILLINOIS
DEPARTMENT OF TRANSPORTATION

COMMERCIAL STREET
CROSS SECTIONS

SCALE: N/A | SHEET OF SHEETS | STA. | TO STA.

F.A.U. RTE	SECTION	COUNTY	TOTAL SHEETS	SHEET NO.
	12-00356-01-PV	PEORIA	519	511
	CONTRACT NO. 89626			
	ILLINOIS FED. AID PROJECT TIG-5093(158)			

FINAL SURVEY — SURVEYED — PLOTTED — TEMPLATE — NOTE BOOK — NO. — BY — DATE — AREAS CHECKED

ORIGINAL SURVEY — SURVEYED — PLOTTED — TEMPLATE — NOTE BOOK — NO. — BY — DATE — AREAS CHECKED

TERRA ENGINEERING LTD.