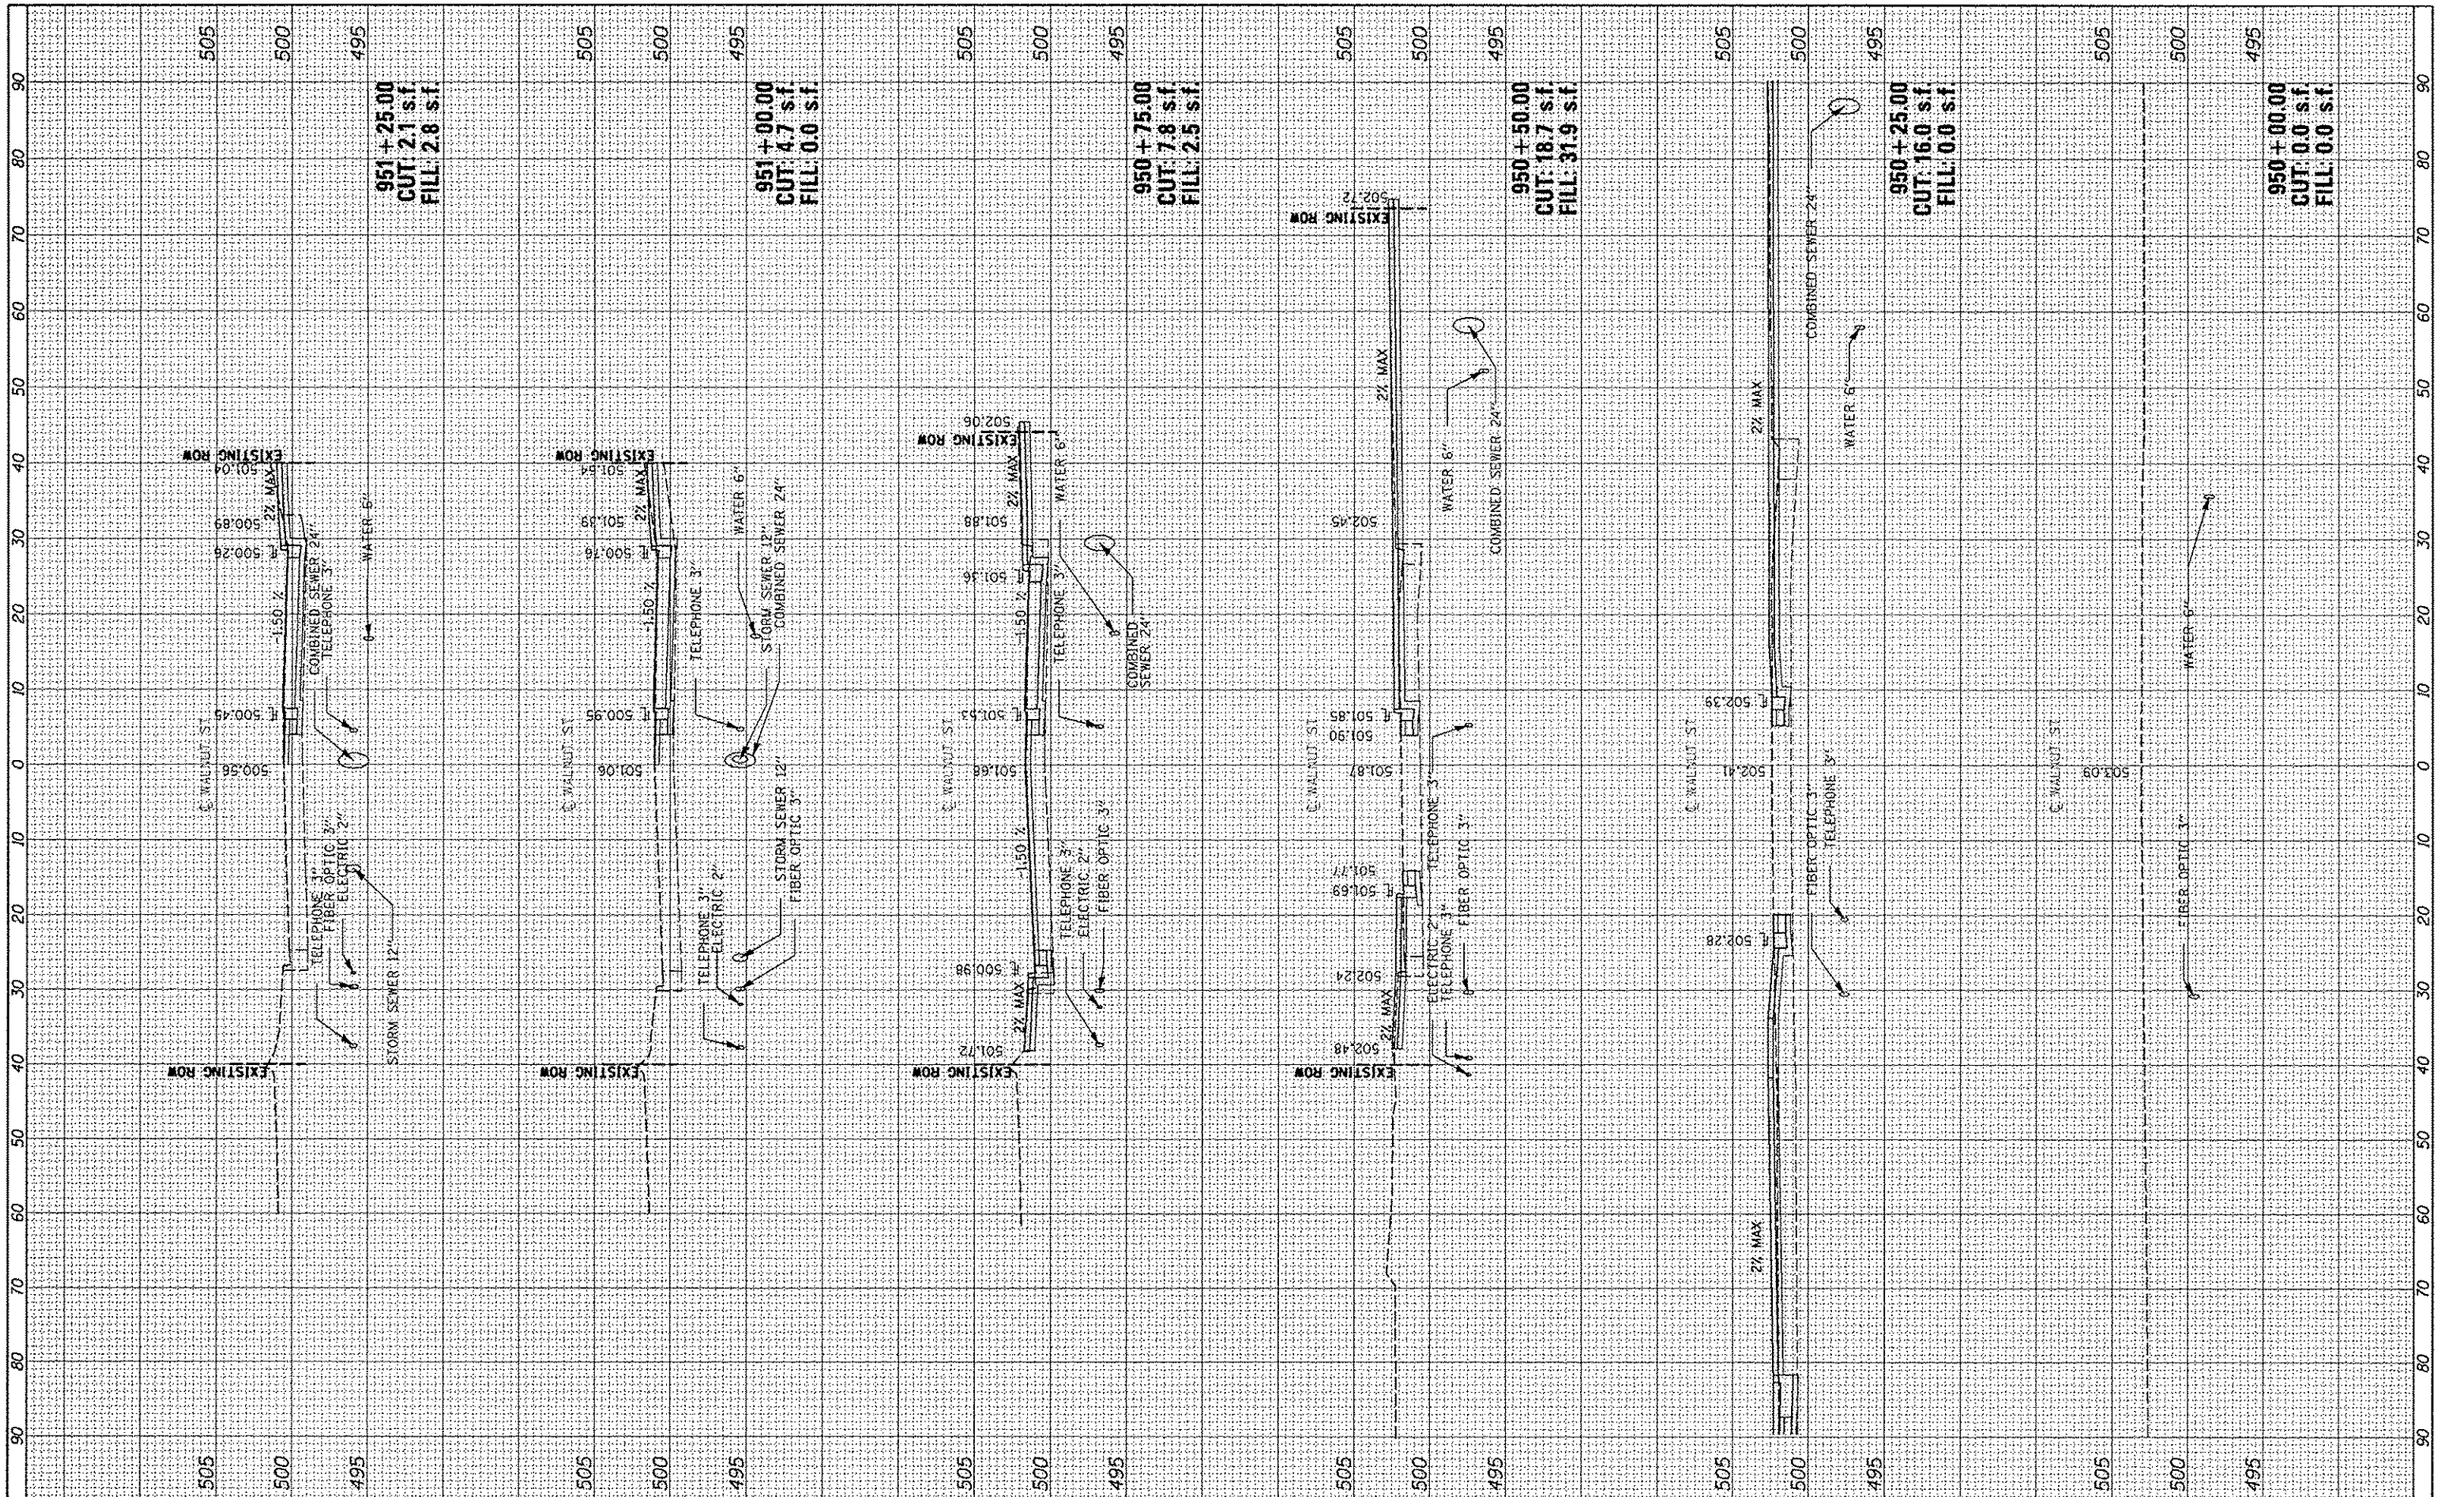

TERRA ENGINEERING LTD.

FINAL SURVEY		BY	DATE
NOTE BOOK NO.	SURVEYED		
	PLOTTED		
	TEMPLATE		
	AREAS		
	AREAS CHECKED		

ORIGINAL SURVEY		BY	DATE
NOTE BOOK NO.	SURVEYED		
	PLOTTED		
	TEMPLATE		
	AREAS		
	AREAS CHECKED		

FILE NAME = c:\pwise.work\do_not_delete\dms75322\D418L0155	USER NAME = kovan0151	DESIGNED - JES	REVISED -
	sht-xssht-302.dgn	DRAWN - WAH	REVISED -
	PLOT SCALE = 20.0000 ' / in.	CHECKED - MCH	REVISED -
	PLOT DATE = 07\23\2012	DATE - 7/18/12	REVISED -

STATE OF ILLINOIS
DEPARTMENT OF TRANSPORTATION

WALNUT STREET
CROSS SECTIONS

SCALE: N/A | SHEET NO. OF SHEETS | STA. 950+00.00 TO STA. 951+25.00

F.A.U. RTE.	SECTION	COUNTY	TOTAL SHEETS	SHEET NO.
	12-00356-01-PV	PEORIA	519	517

CONTRACT NO. 89626

ILLINOIS FED. AID PROJECT TIG-5093(158)