F.A.P. RTE.	SECTION	COUNTY	TOTAL SHEETS	SHEET NO.
729	*	VERMILION	298	272
STA. 52+030.000		TO STA. 52+040.000		
FED. ROAD DIST. NO.		ILLINOIS	FED. AID PROJECT	

* 36(W,RS-1) & 34Z-2(W,RS)
CONTRACT #90939

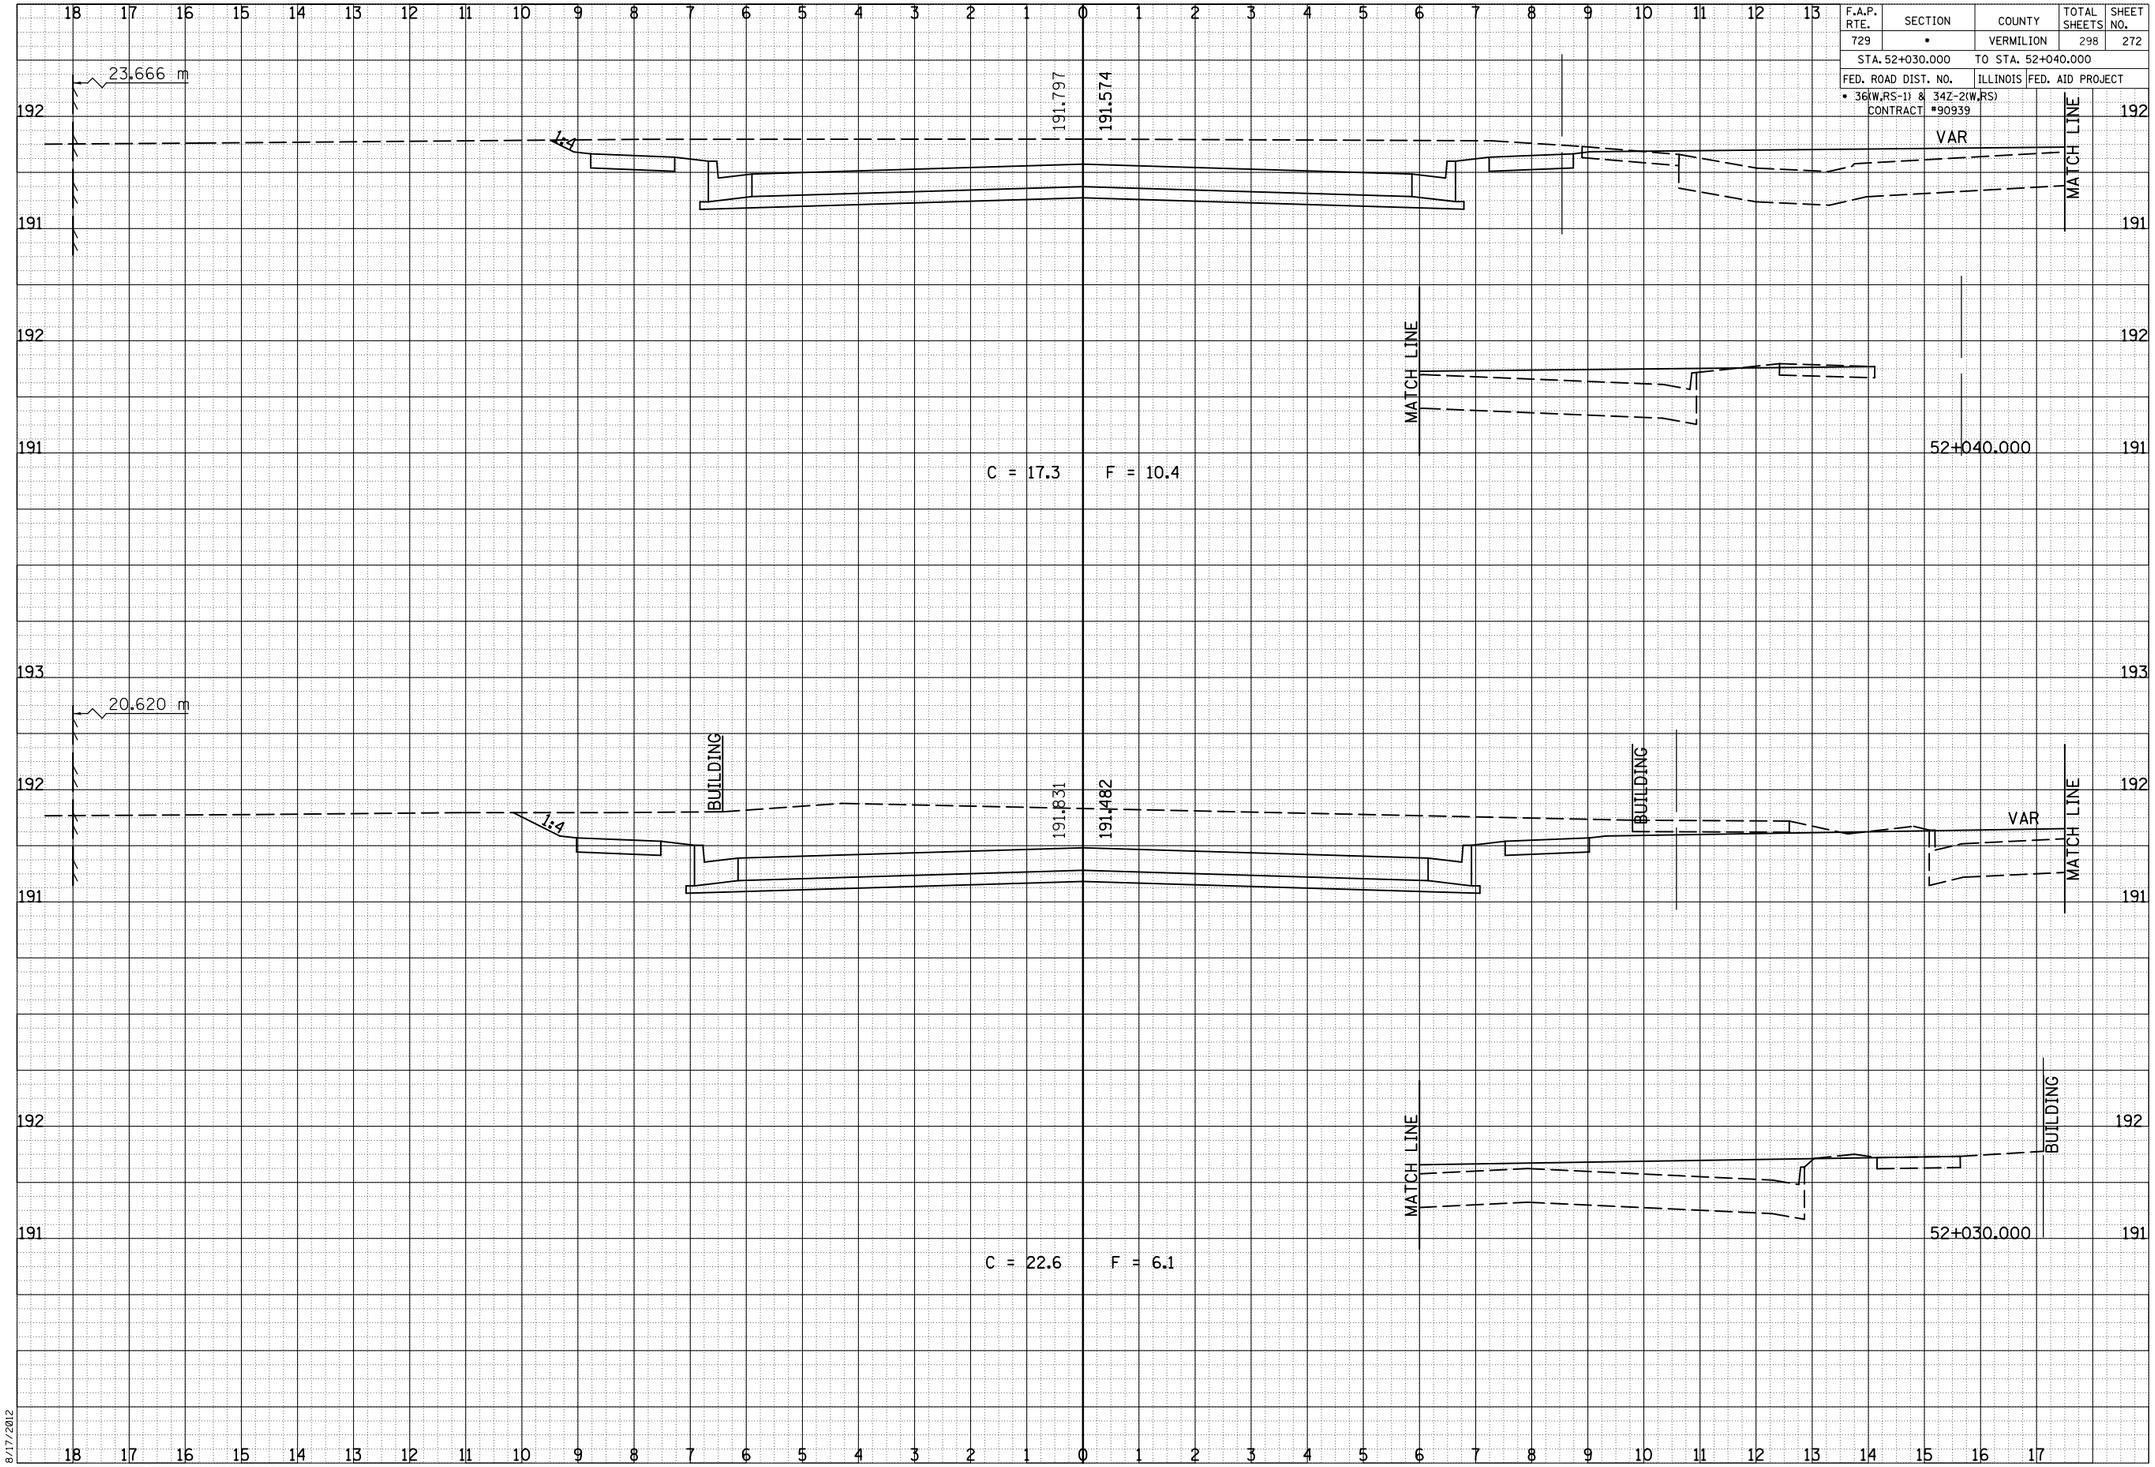

FINAL SURVEY		BY	DATE
NOTE BOOK	SURVEYED		
	PLOTTED		
	TEMPLATE		
	AREAS		
NO.	AREAS CHECKED		

ORIGINAL SURVEY		BY	DATE
NOTE BOOK	SURVEYED		
	PLOTTED		
	TEMPLATE		
	AREAS		
NO.	AREAS CHECKED		

8/17/2012

c:\pw_work\pwidot\cearlockjd\d0313241\20003sidexsshts.dgn

CROSS SECTIONS, IOWA ST