| ORIGINAL SURVEY | | BY | DATE |
|---|---|---|---|
| NOTE BOOK | SURVEYED | | |
| | PLOTTED | | |
| | TEMPLATE | | |
| | AREAS | | |
| NO. | AREAS CHECKED | | |

| FINAL SURVEY | | BY | DATE |
|---|---|---|---|
| NOTE BOOK | SURVEYED | | |
| | PLOTTED | | |
| | TEMPLATE | | |
| | AREAS | | |
| NO. | AREAS CHECKED | | |

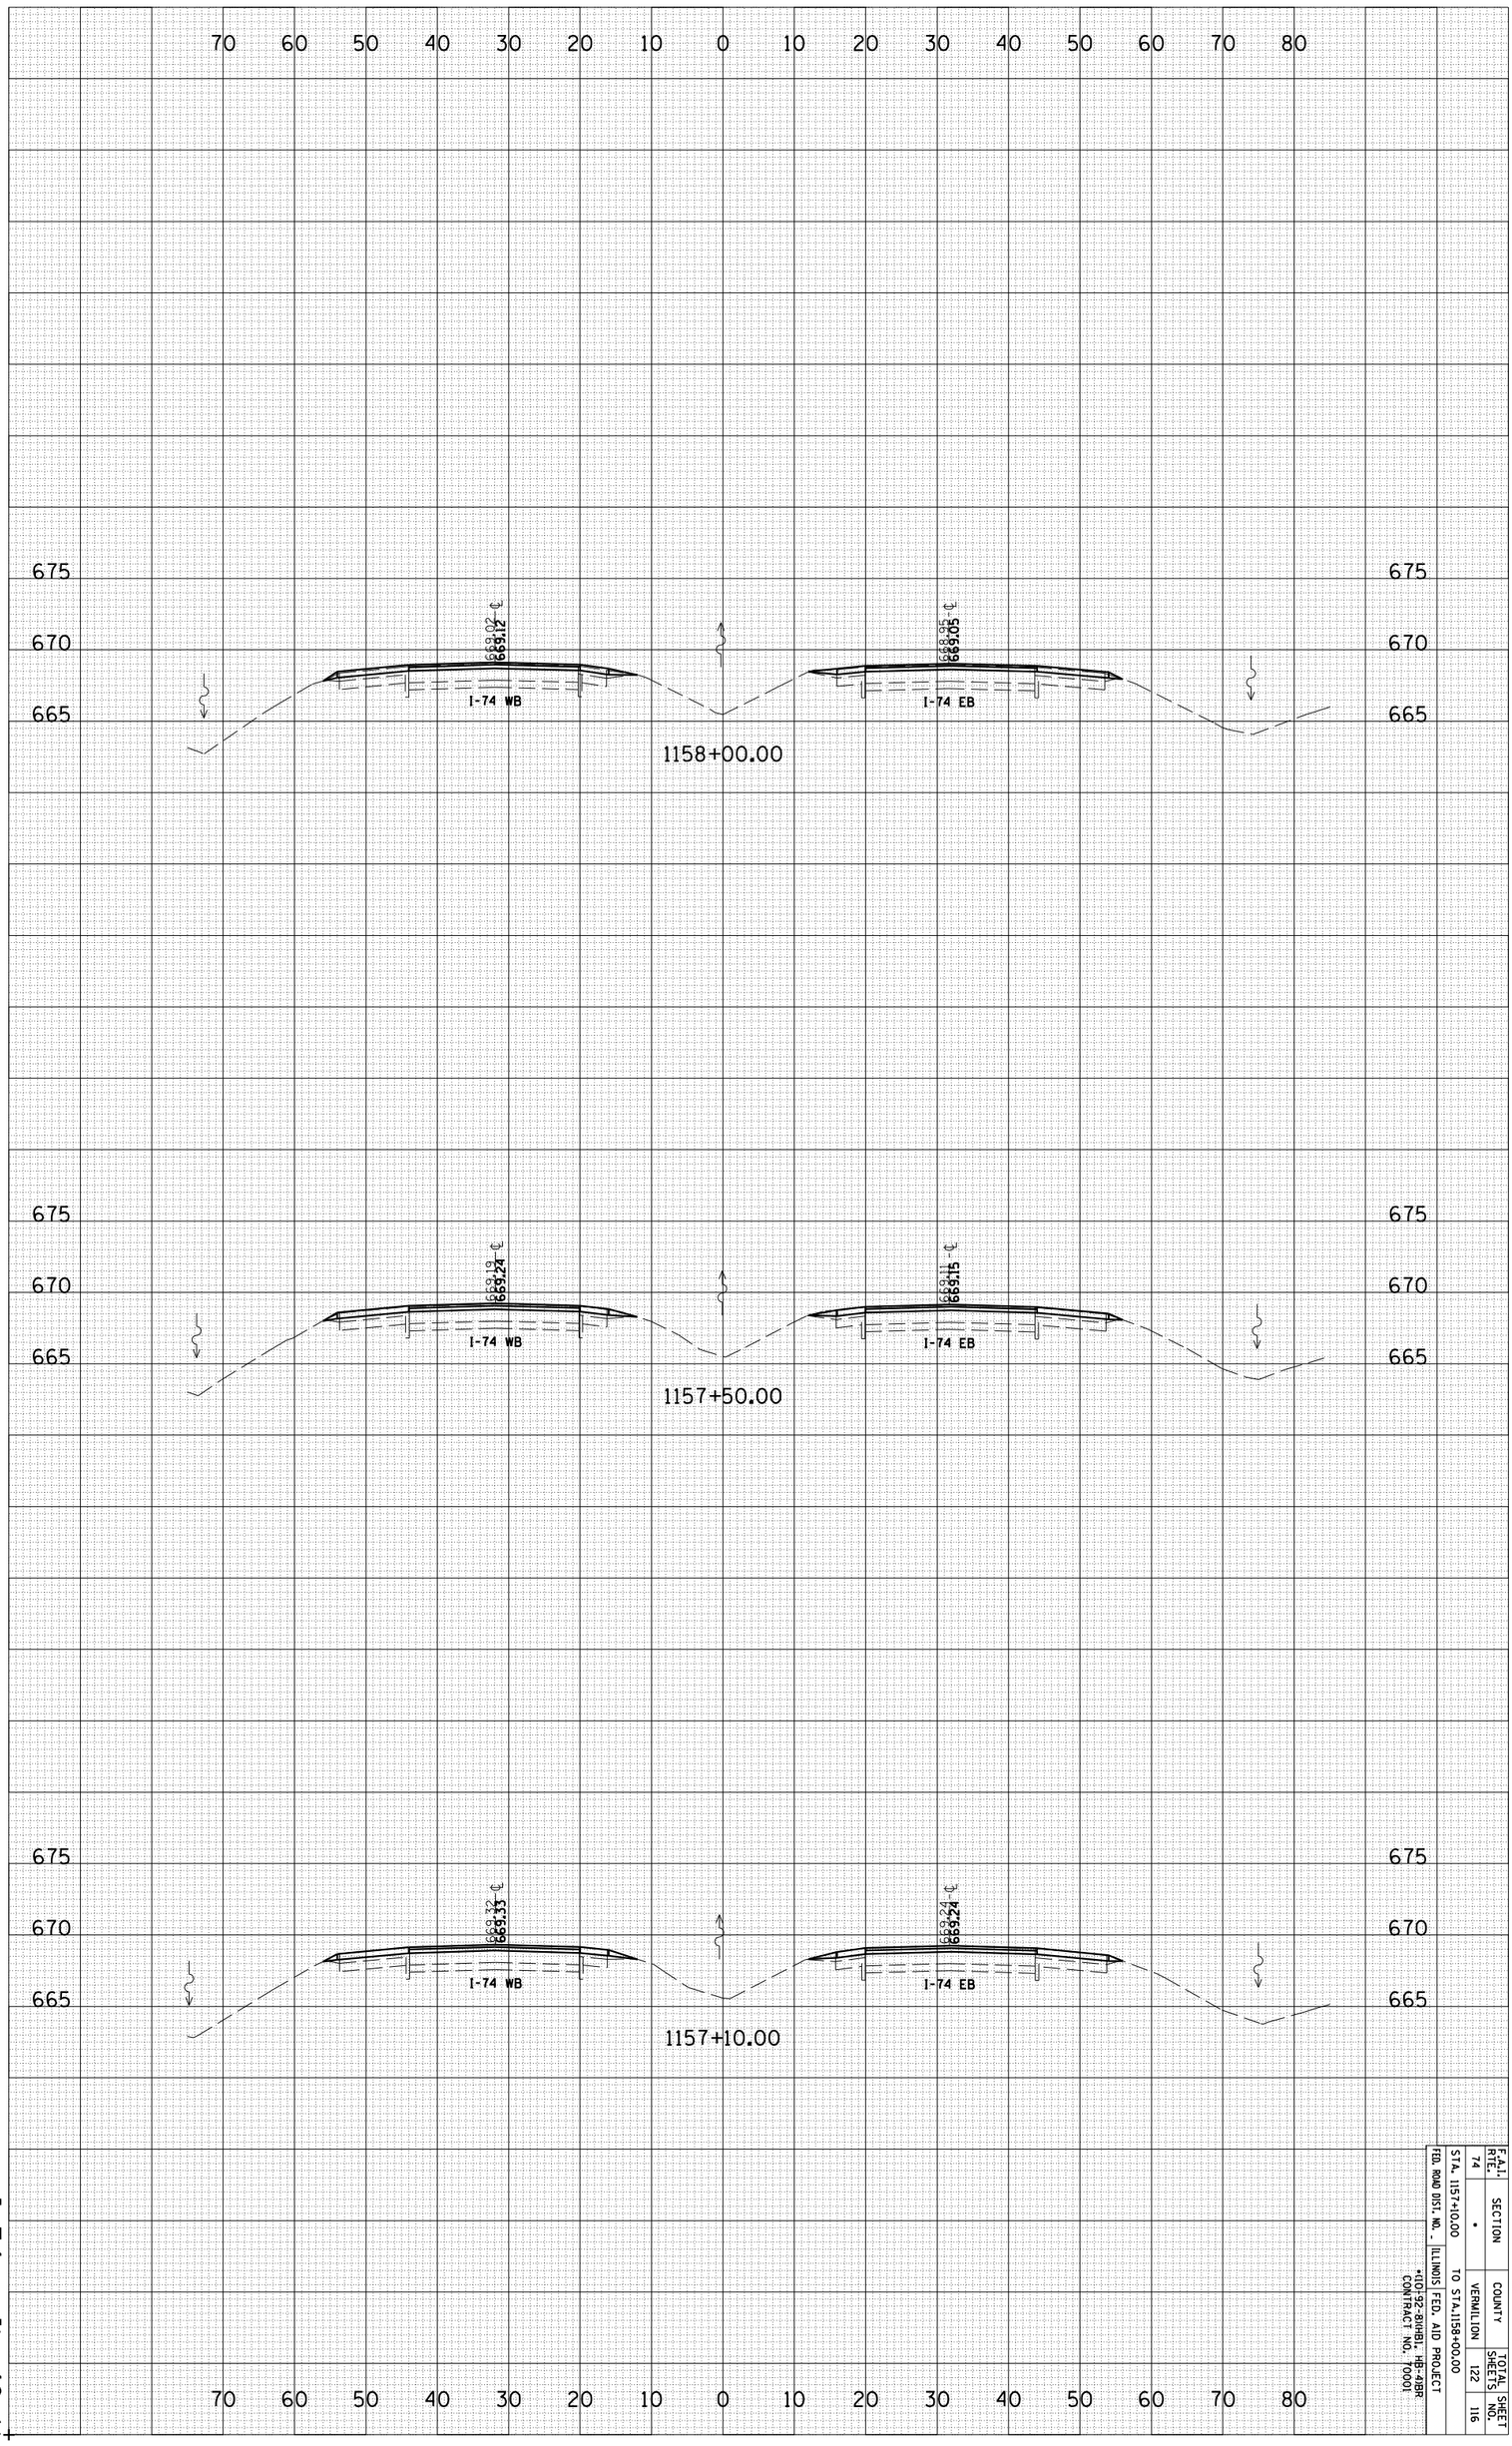


| F.A.I. RTE. | SECTION | COUNTY | TOTAL SHEETS | SHEET NO. |
|---|---|---|---|---|
| 74 | * | VERMILLION | 122 | 116 |

STA. 1157+10.00 TO STA.1158+00.00

FED. ROAD DIST. NO. - ILLINOIS FED. AID PROJECT

*(D)-92-BRHBL-HB-4BR
CONTRACT NO. 70001

I-74 @ IL 49 N