CONTRACT NO. 70641

F.A.I. RTE.	SECTION	COUNTY	TOTAL SHEETS	SHEET NO.
74	*	MCLEAN	41	25

* (57-21B&57-22B)&BDR

SHEET 5 OF 14

LOCATION OF FULL DEPTH PATCHING
S.N. 057-0129 WESTBOUND
STATION 1127+12.92

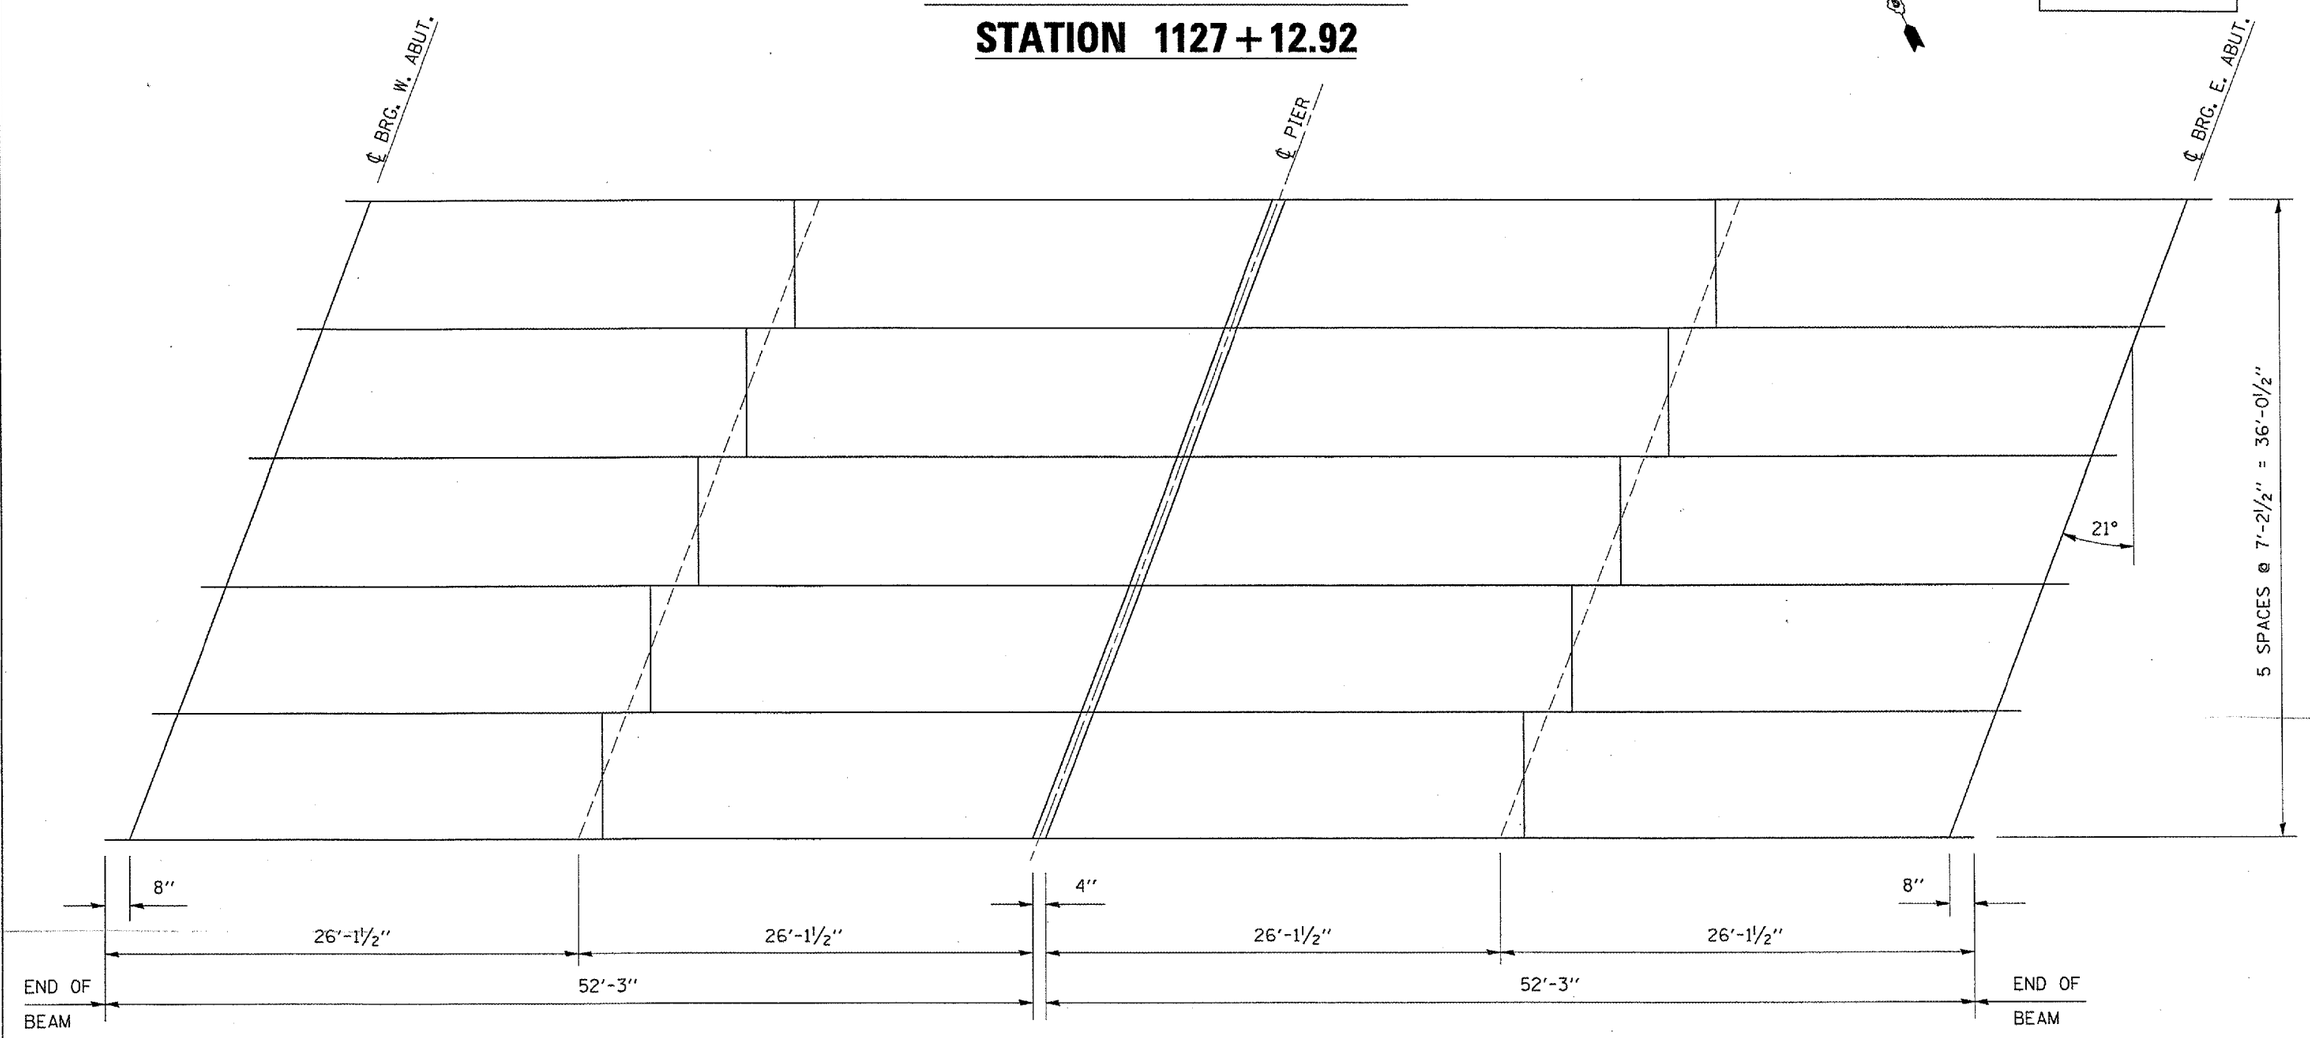

PLAN VIEW OF AS-BUILT PATCHES

NOTES:

AREAS OF PARTIAL AND FULL DEPTH PATCHES SHALL BE DETERMINED BY THE ENGINEER AFTER THE HMA OVERLAY AND WATERPROOFING ARE REMOVED.

QUANTITIES OF DECK REPAIR HAVE BEEN ESTIMATED. THE ENGINEER SHALL SHOW ACTUAL LOCATIONS OF DECK REPAIRS ON AS-BUILT PLANS.

ILLINOIS DEPARTMENT OF TRANSPORTATION
LOCATION OF FULL DEPTH PATCHING
F.A.I. ROUTE 74
SECTION (57-21B&57-22B)&BDR
McLEAN COUNTY
S.N. 057-0129

SCALE: NA | DRAWN BY: JRP
DATE: 03/22/07 | CHECKED BY:

PLOT DATE : 8/16/2007
FILE NAME : c:\pwworking\d02\187\d0\70641cover.dgn
PLOT SCALE : 100.0000 ' / in.
USER NAME : cellerbu