CONTRACT NO. 72891

F.A.P. RTE.	SECTION	COUNTY	TOTAL SHEETS	SHEET NO.
304	2(B-5, B-6)	PIKE	112	98
STA. 451+00.00		TO STA. 452+25.00		
FED. ROAD DIST. NO.	ILLINOIS	FED. AID PROJECT		

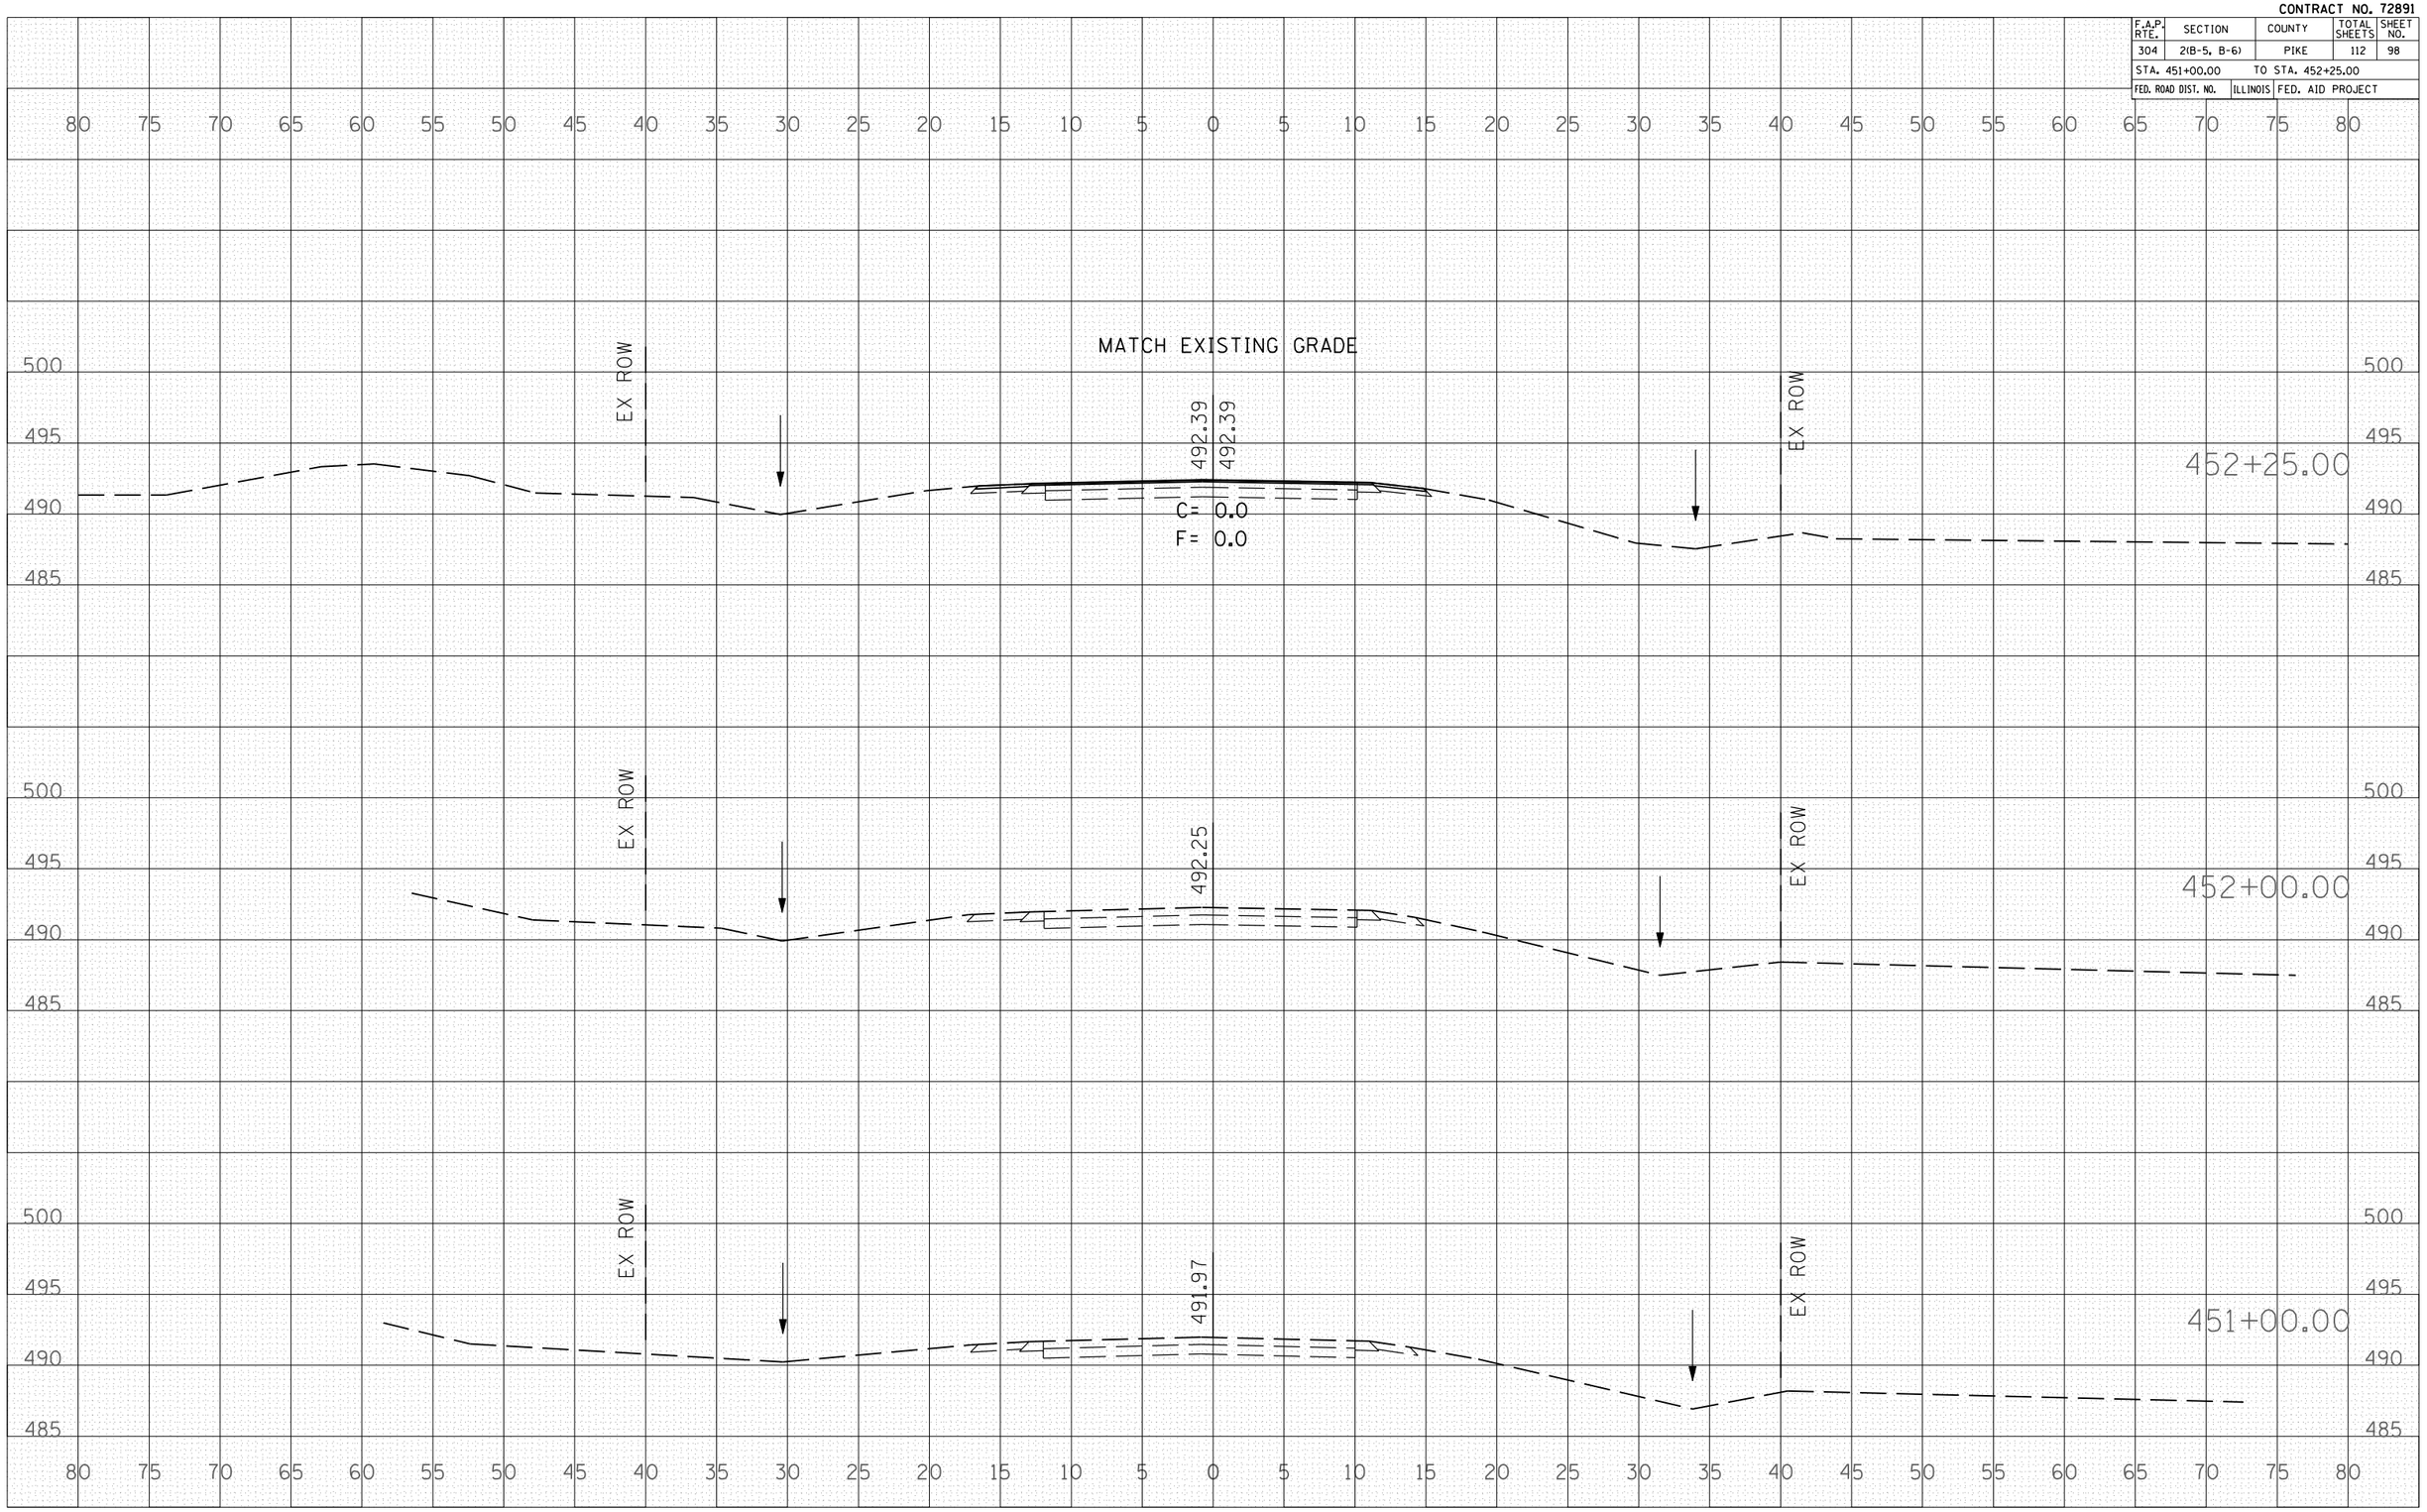

FINAL SURVEY		BY	DATE
NOTE BOOK	SURVEYED		
	PLOTTED		
	TEMPLATE		
	AREAS		
NO.	AREAS CHECKED		

ORIGINAL SURVEY		BY	DATE
	SURVEYED		
	PLOTTED		
	TEMPLATE		
	AREAS		
NO.	AREAS CHECKED		

PLOT DATE = 7/31/2007
FILE NAME = c:\Projects\d652484\psbo_final\sht_0098_psbo_sheet.dgn
PLOT SCALE = 10.5882 ' / IN.
USER NAME = laughlinrl

BROWN CREEK FAP 304 - MAINLINE