CONTRACT NO. 72903

F.A. RTE.	SECTION	COUNTY	TOTAL SHEETS	SHEET NO.
685	113B-2	HANCOCK	45	42
STA. 252+00.00		TO STA. 253+00.00		
FED. ROAD DIST. NO.	ILLINOIS	FED. AID PROJECT		

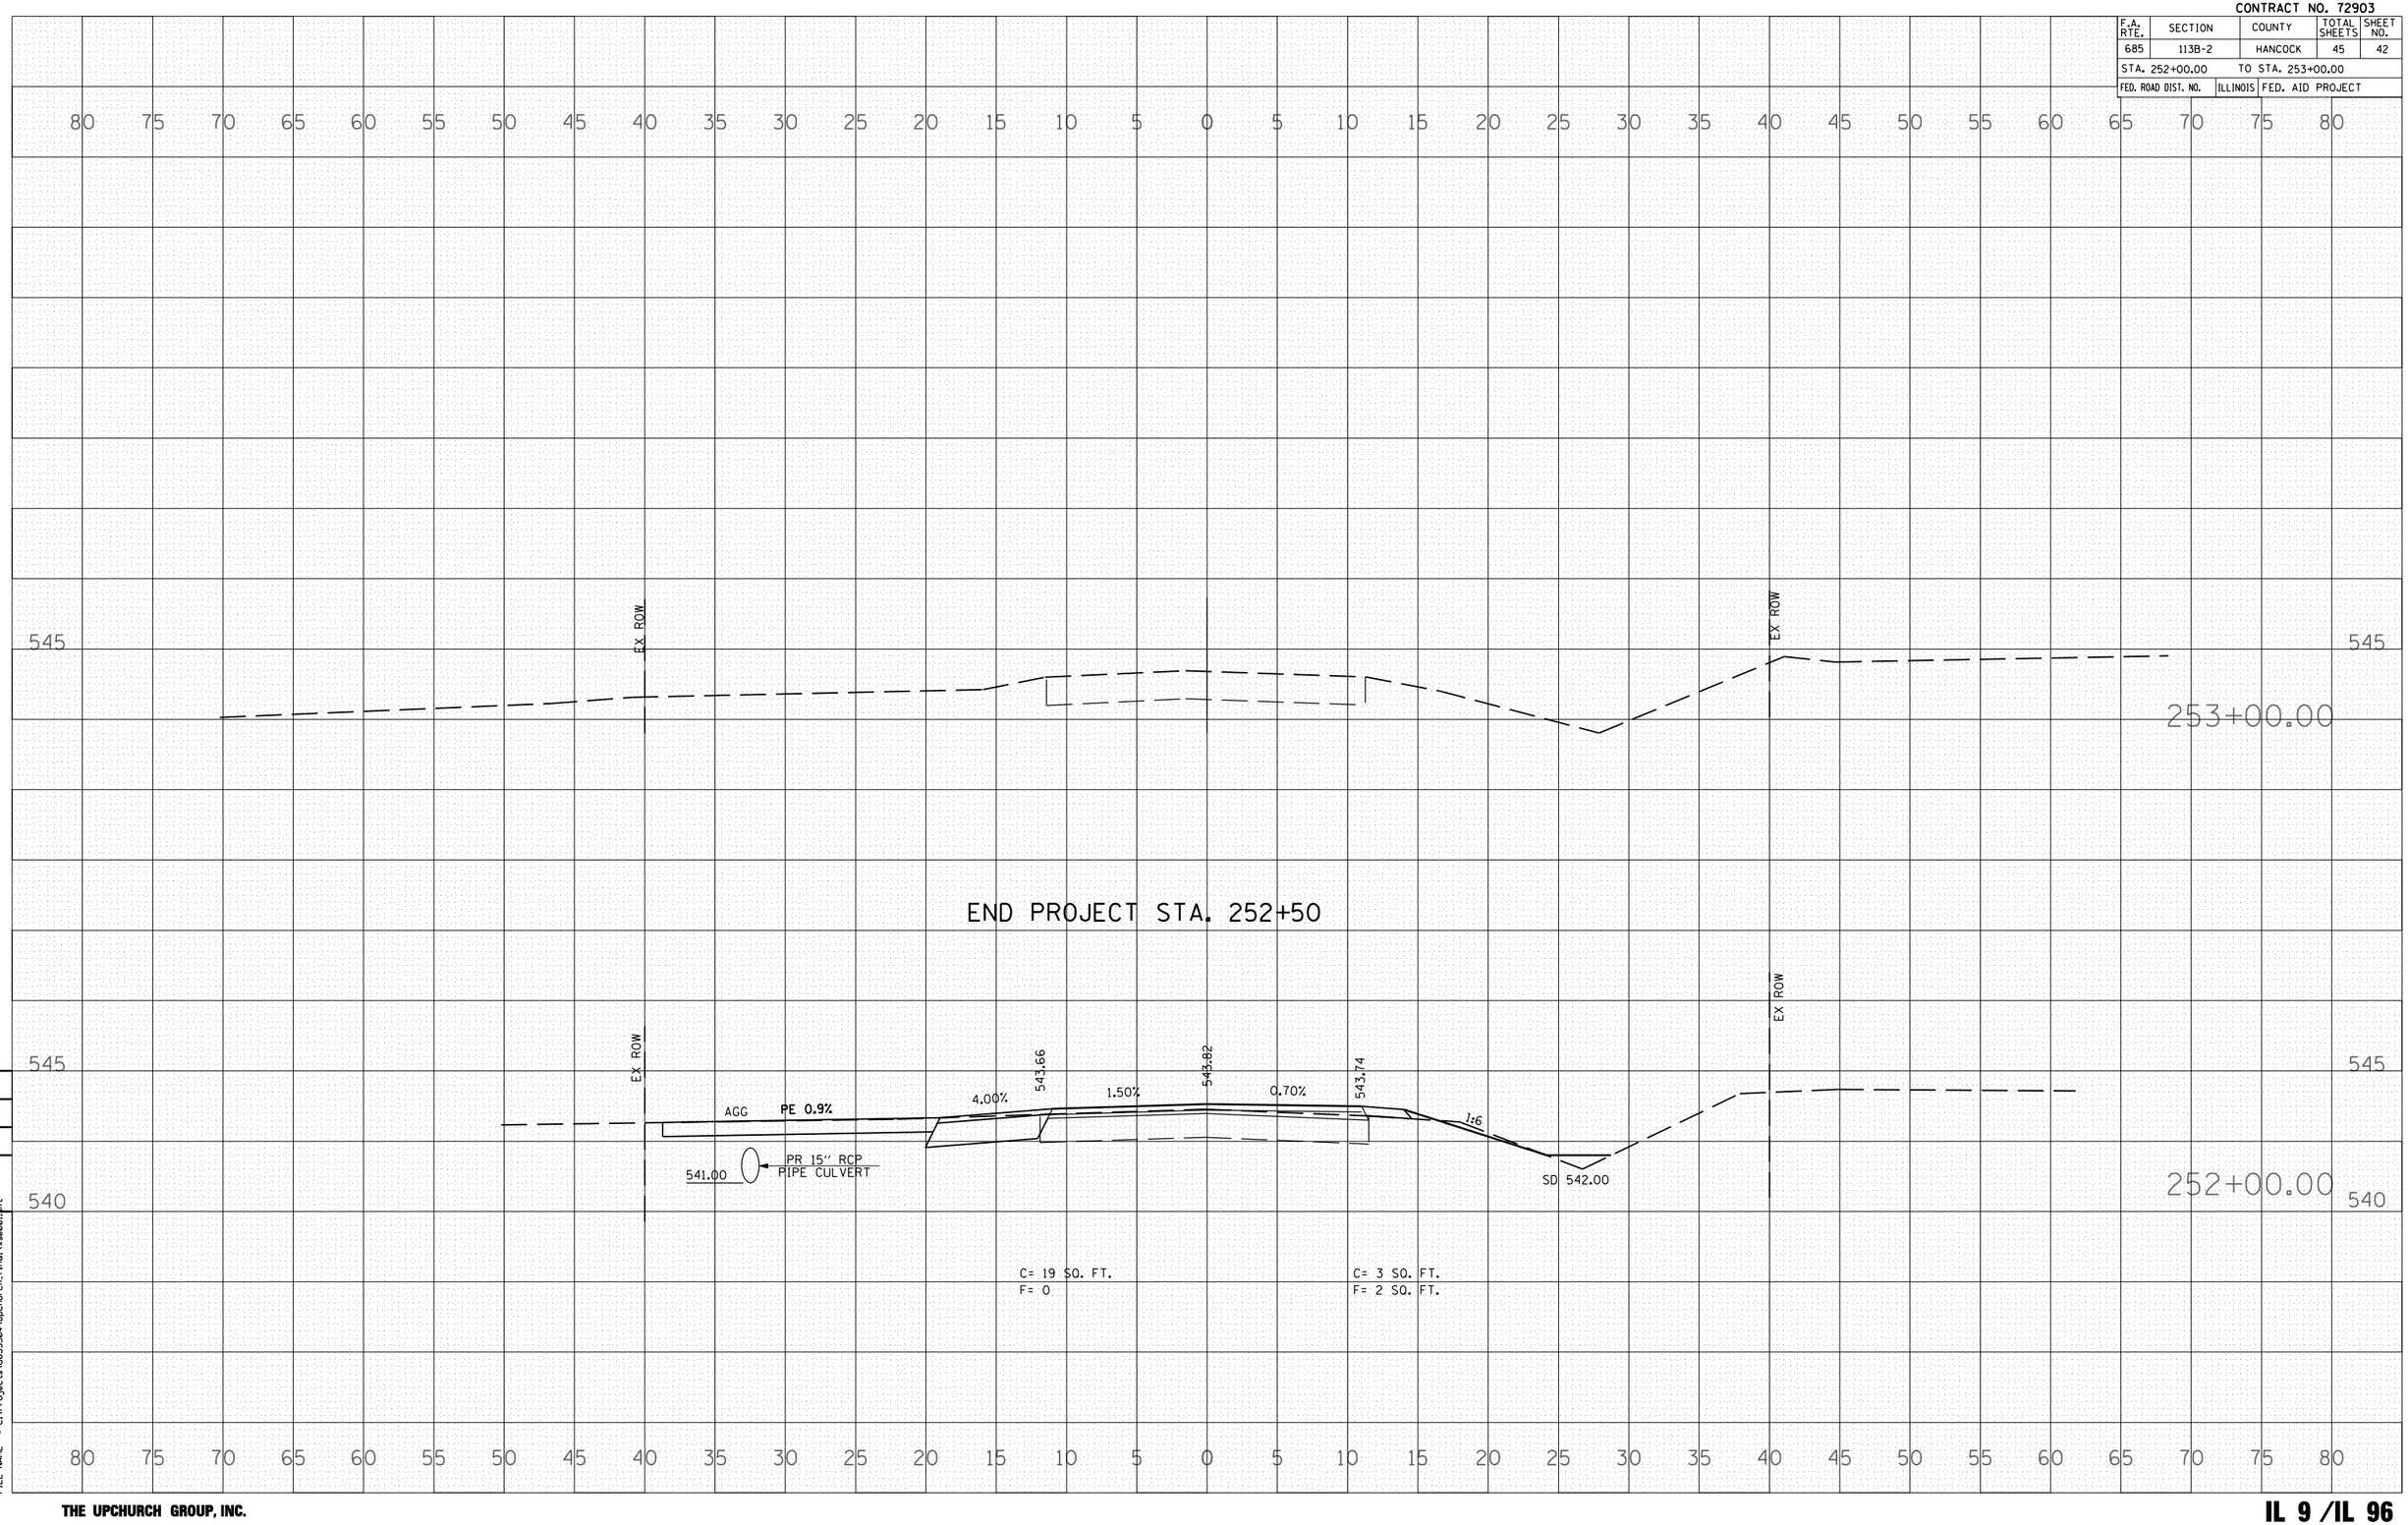

FINAL SURVEY — NOTE BOOK NO. — SURVEYED / PLOTTED / TRANSFERRED / AREAS / AREAS CHECKED — BY — DATE

ORIGINAL SURVEY — NOTE BOOK NO. — SURVEYED / PLOTTED / TRANSFERRED / AREAS / AREAS CHECKED — BY — DATE

PLOT DATE = 4/22/2007 11:50:41AM
FILE NAME = c:\projects\d653584\upchurch.fr\hwy\ep0001.pln

THE UPCHURCH GROUP, INC.

IL 9 /IL 96