CONTRACT NO. 72903

F.A. RTE.	SECTION	COUNTY	TOTAL SHEETS	SHEET NO.
685	113B-2	HANCOCK	45	43
STA. 10+50		TO STA. 12+00		
FED. ROAD DIST. NO.	ILLINOIS	FED. AID PROJECT		

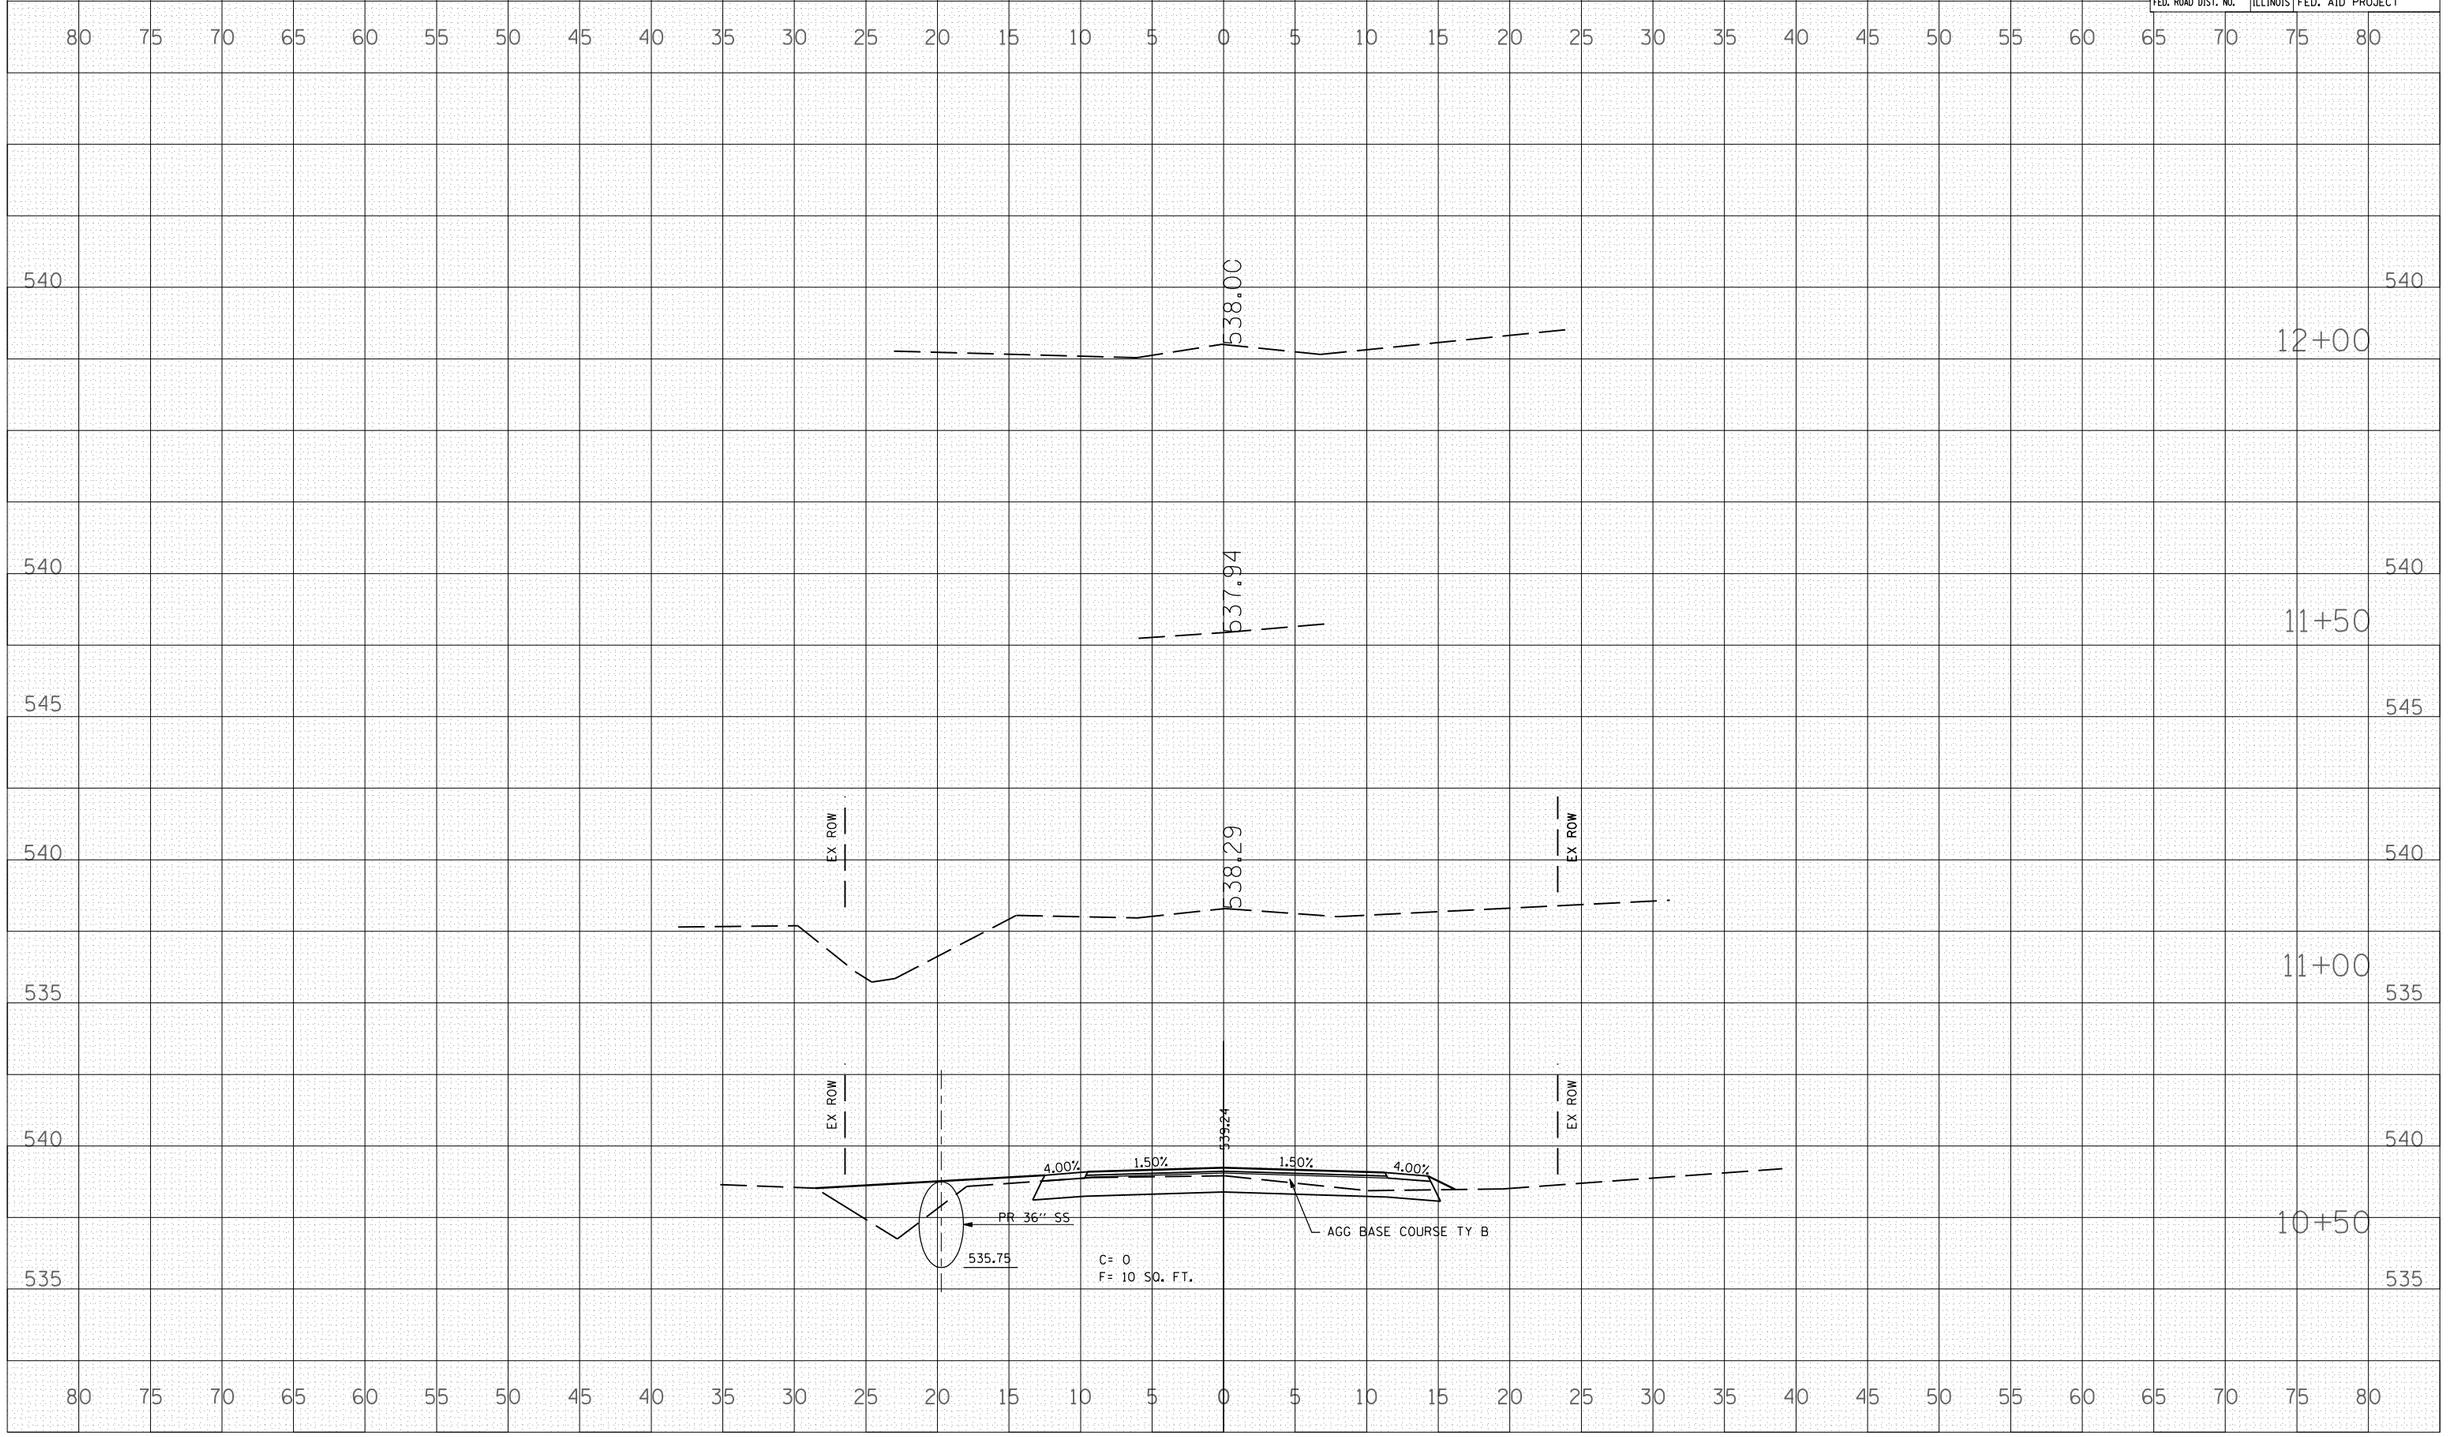

FINAL SURVEY	BY	DATE
SURVEYED		
PLOTTED		
TRANSFERRED		
NOTE BOOK		
AREAS		
NO.	AREAS CHECKED	

ORIGINAL SURVEY	BY	DATE
SURVEYED		
PLOTTED		
TRANSFERRED		
NOTE BOOK		
AREAS		
NO.	AREAS CHECKED	

TUG PROJ: *61030071
PLOT DATE: 4/27/2007 11:50:45AM
FILE NAME = c:\Projects\065394\upchurch.fulton.dgn

THE UPCHURCH GROUP, INC.

FULTON ST.