CONTRACT NO. 72908

F.A. RTE.	SECTION	COUNTY	TOTAL SHEETS	SHEET NO.
304	3(B-1)	PIKE	51	46
STA. 788+00.000	TO STA. 789+00.000			
FED. ROAD DIST. NO.	ILLINOIS	FED. AID PROJECT		

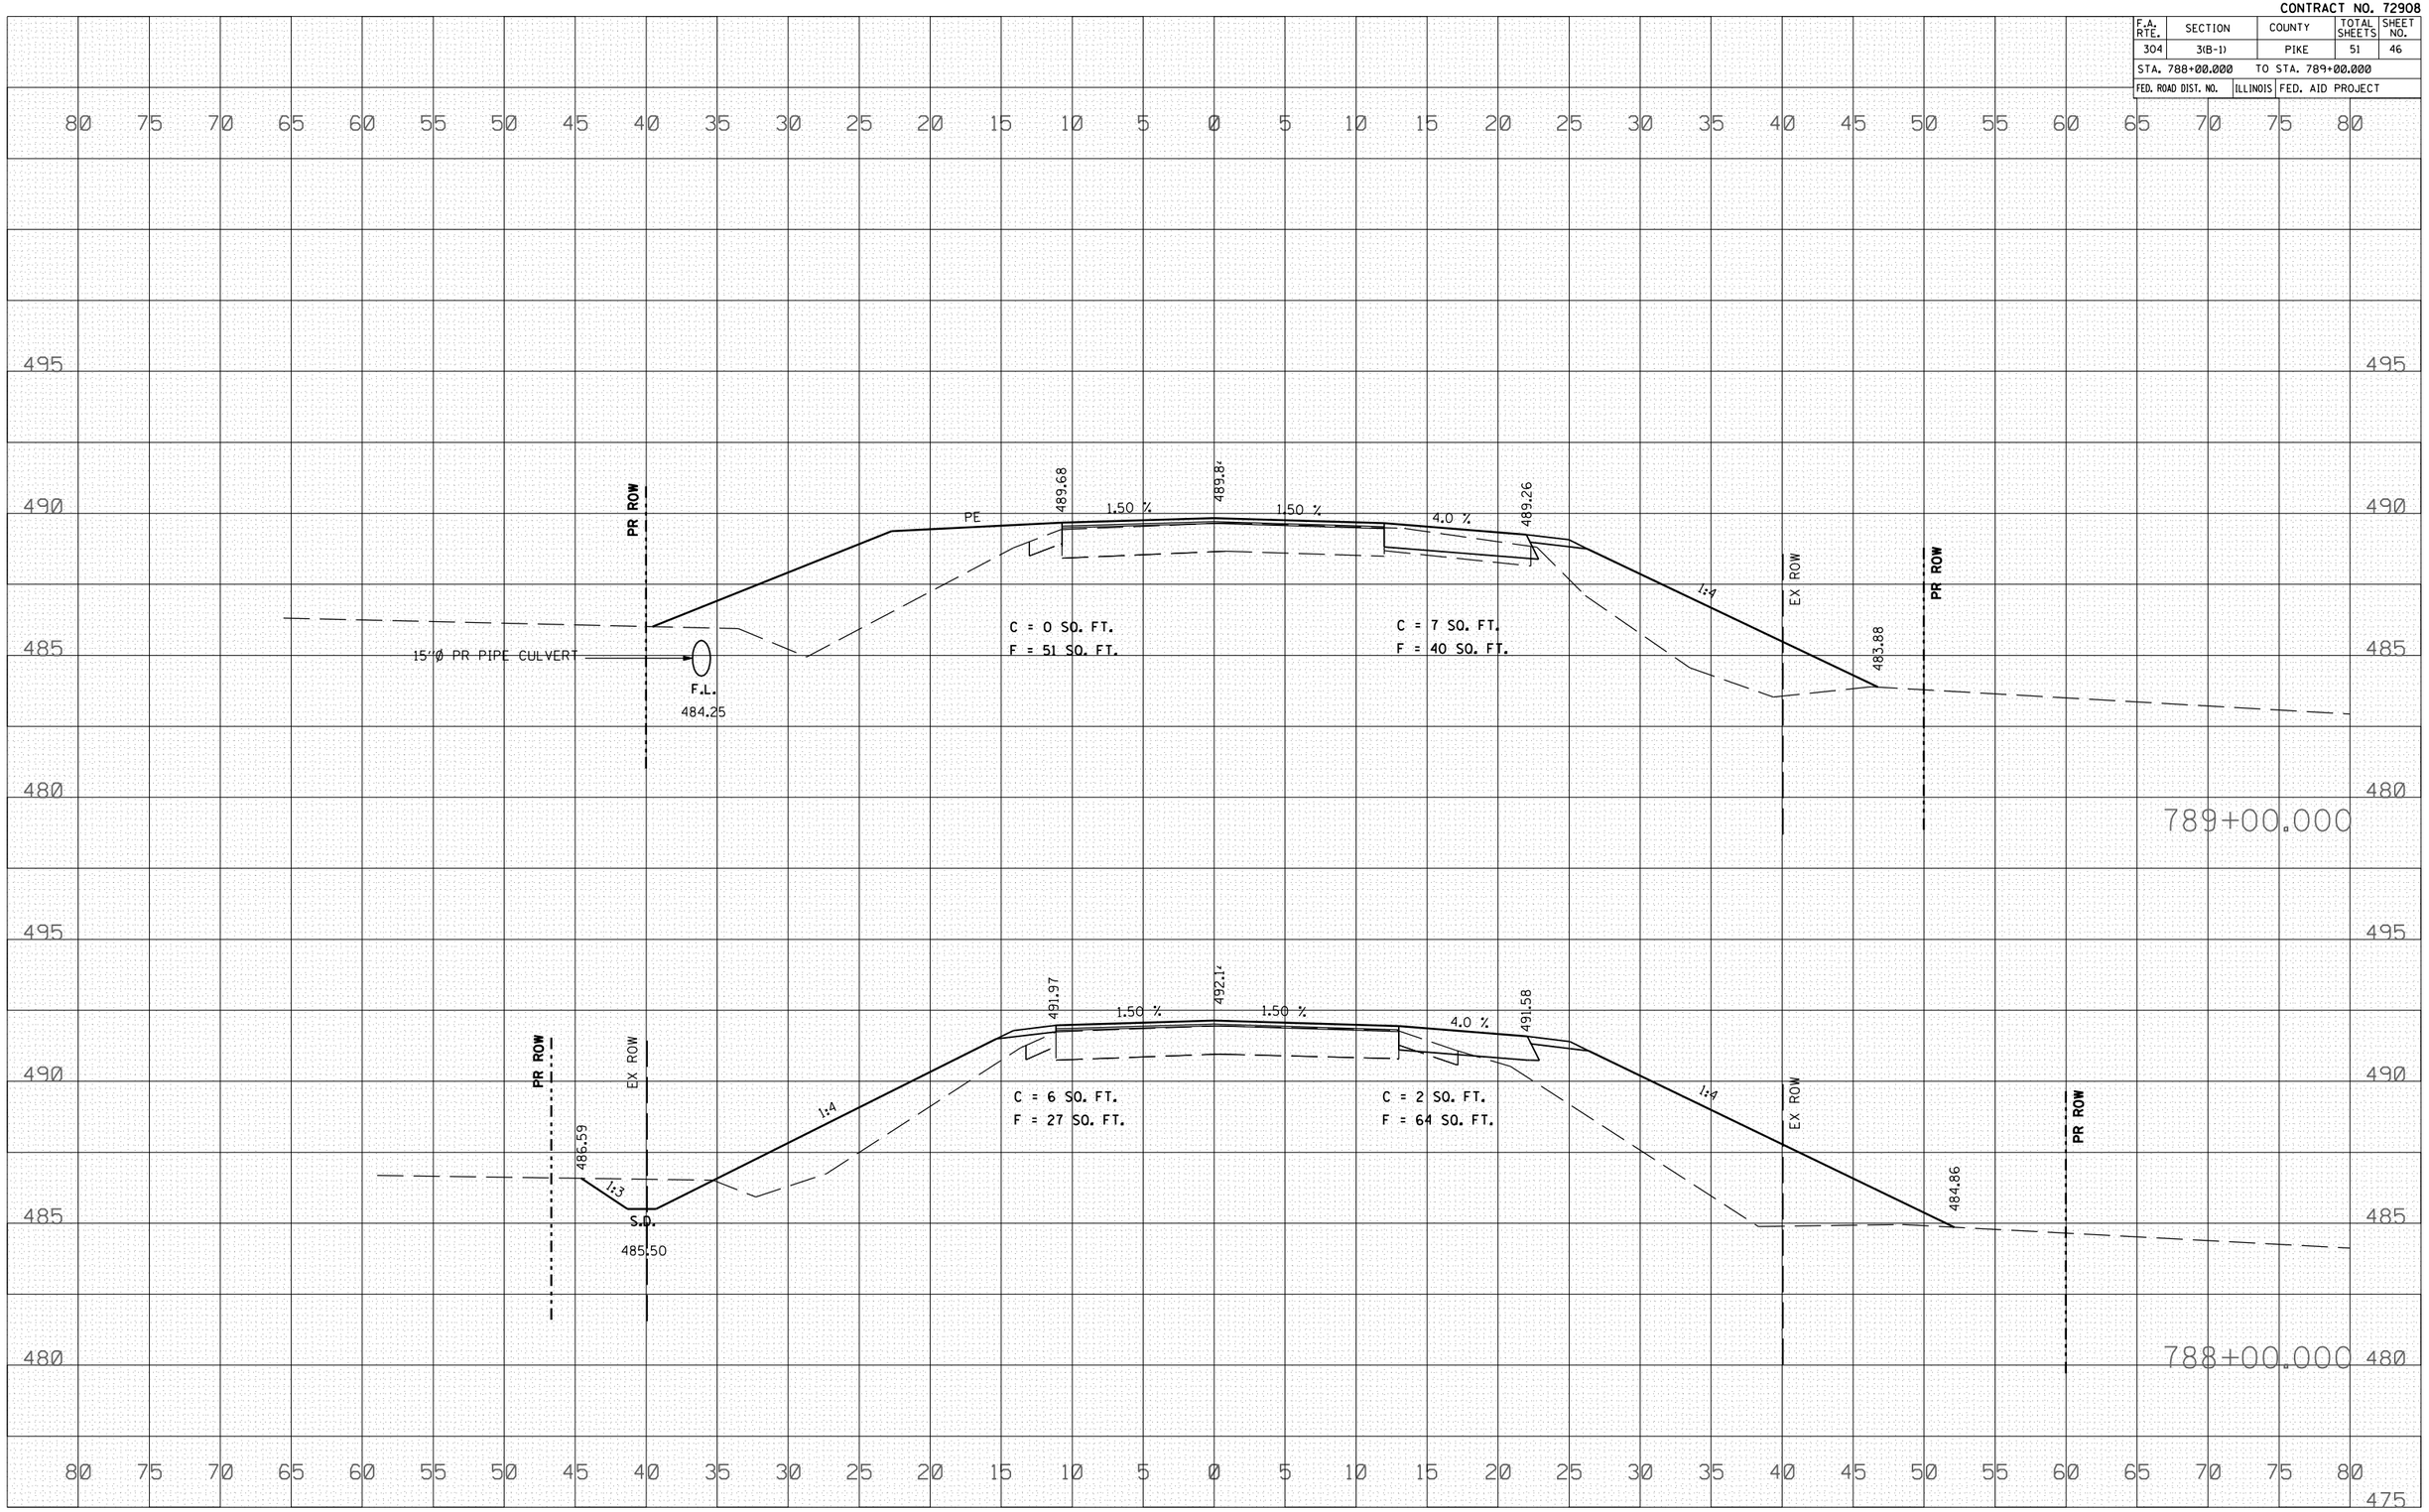

FINAL SURVEY	BY	DATE
SURVEYED		
PLOTTED		
TRANSFERRED		
AREAS		
AREAS CHECKED		
NOTE BOOK NO.		

ORIGINAL SURVEY	BY	DATE
SURVEYED		
PLOTTED		
TRANSFERRED		
AREAS		
AREAS CHECKED		
NOTE BOOK NO.		

PLOT DATE = Aug-31-2007 11:51:11AM
FILE NAME = c:\projects\d653704\upchurch_fr
PLOT SCALE = 10.5982 ' / IN.
USER NAME = laughlinrl