FAP RTE.	SECTION	COUNTY	TOTAL SHEETS	SHEET NO.
348	04-00040-00-LS	COOK	31	7
F.H.W.A. REG.	ILLINOIS	PROJECT:	F-0348(028)	
CONTRACT NUMBER 83863				

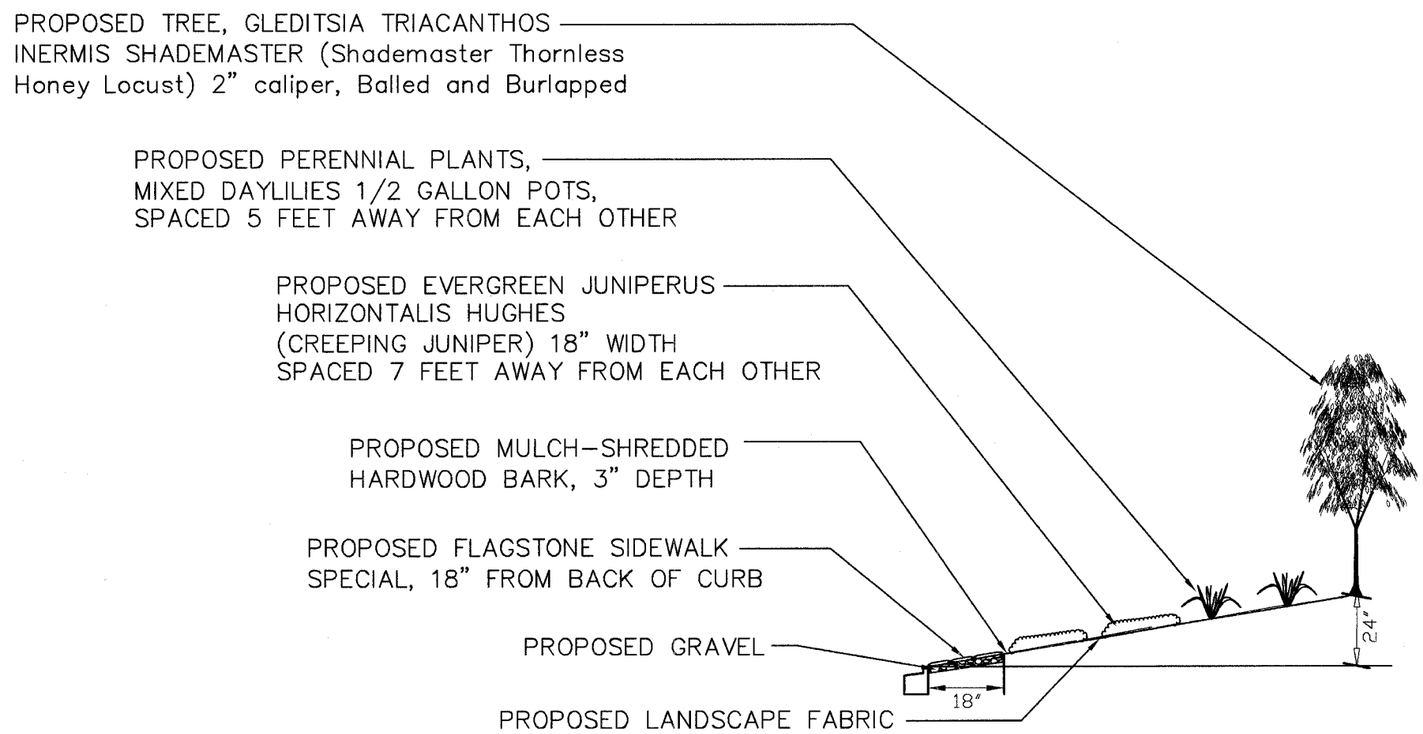

TYPICAL LANDSCAPING PLAN FOR HARLEM AVENUE MEDIAN

*PLEASE SEE SPECIAL PROVISION FOR FLAGSTONE MATERIAL

FUTURE MAINTENANCE OF LANDSCAPE MEDIAN SHALL BECOME THE RESPONSIBILITY OF THE CITY OF PALOS HEIGHTS, IL

MORRIS ENGINEERING, INC.
5100 S. LINCOLN•SUITE 100•LISLE, ILLINOIS 60532
PHONE: (630)271-0770 • EMAIL: ECIVIL.COM

DWG LOCATION: H:\04-PH\3004\PLANS-ENG\REV-1
DRAWN BY : CJS/CMM FLD. BK. / PG. NO. : .
COMPLETION DATE : 4/26/06 JOB NO. : 04-PH-3004

HARLEM AVENUE MEDIAN IMPROVEMENTS

LANDSCAPE DETAIL

	DATE	REVISIONS	BY
1	6/1/06	PER IDOT 5/18/06	OSC
2			
3			

SHEET 7 OF 31 SHEETS

PLOT DATE = JUN 02, 2006
FILENAME = H:\04-PH\3004\PLANS-ENG\REV-1\Plan\TITLE-1001.dwg