F.A.I. RTE.	SECTION	COUNTY	TOTAL SHEETS	SHEET NO.
80/94	SEE BELOW	COOK	762	363
STA.		TO STA.		
FED. ROAD DIST. NO.		ILLINOIS	FED. AID PROJECT	

CONTRACT NO. 62108

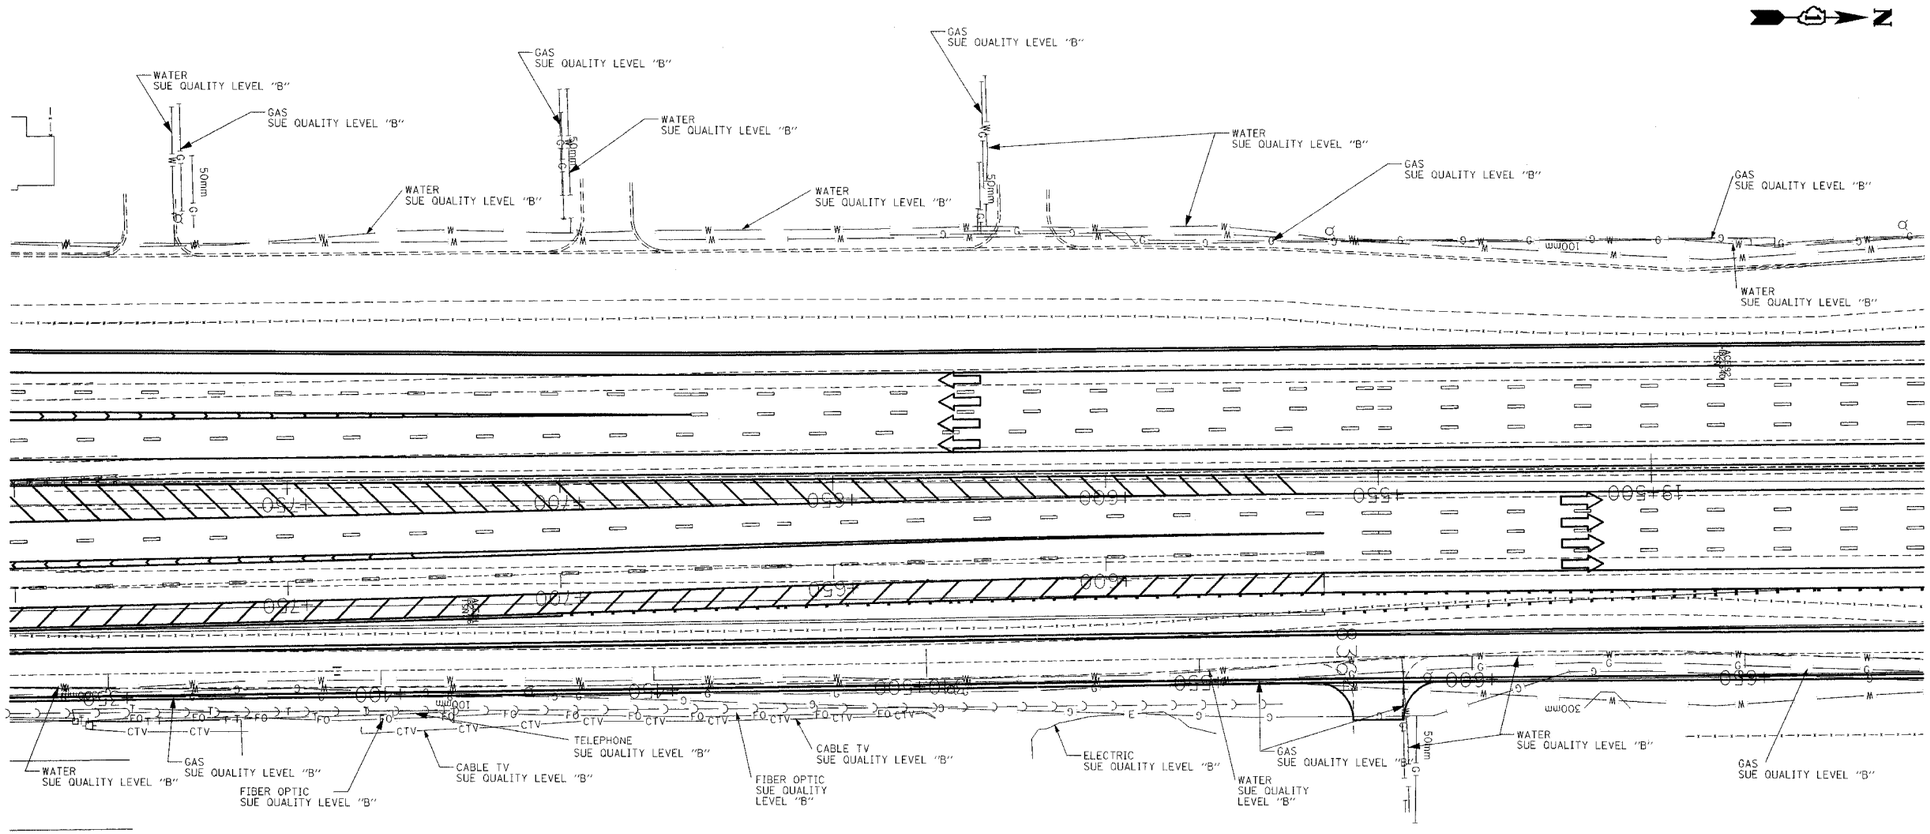

T	TELEPHONE
W	WATER
G	GAS
CTV	CABLE TELEVISION
FO	FIBER OPTIC
E	ELECTRIC

TBE GROUP, INC.

CIVIL ENGINEERING * TRANSPORTATION * ENVIRONMENTAL
* PLANNING * UTILITY ENGINEERING/LOCATING
SOUTHERN REGION: FL, GA, SC, NC
NORTHERN REGION: IL, IN, MI, OH, MD, NJ, NY
PA, VA, CANADA
WESTERN REGION: AZ, NV, NM, TX, CA, OR, UT, WA

IL09500122
TBE SUE PAGE NO: 20 of 52
Signature _____

SUE Quality Level "A" : Test Holes
SUE Quality Level "B" : Designating

DYNASTY GROUP, INC. ENGINEERS AND SURVEYORS

205 W. WACKER DRIVE
SUITE 1020
CHICAGO, IL 60606
(312) 704-1970

Utilities shown on these plans as depicted in the legend have been investigated by TBE Group, Inc in accordance with SUE Industry Standards as of 2/8/02.
All other information shown has been provided to TBE Group, Inc by others.

REVISIONS	
NAME	DATE

ILLINOIS DEPARTMENT OF TRANSPORTATION

E.of IL RT.83/US RT.6 to E.Burnham Ave.
I-80/I-94 Burnham Ave. to State Line
I-80/I-94 (Tollway)E.of I-94 to W. of RT.83/US 6.
I-94/IL RT. 394 S.of US 6 to 186th Street(N.bound & S.bound)

Contract No. 62110, 62111,62114,62105,62107,62108

SCALE : 500 DRAWN BY : JAC

SQL "B" DATE : 2/8/02 CHECKED BY