F.A.I. RTE.	SECTION	COUNTY	TOTAL SHEETS	SHEET NO.
80/94	*	COOK	631	413
STA.		TO STA.		
FED. ROAD DIST. NO.		ILLINOIS	FED. AID PROJECT	

* (2425 & 2626) R-2 CONTRACT NO. 62111

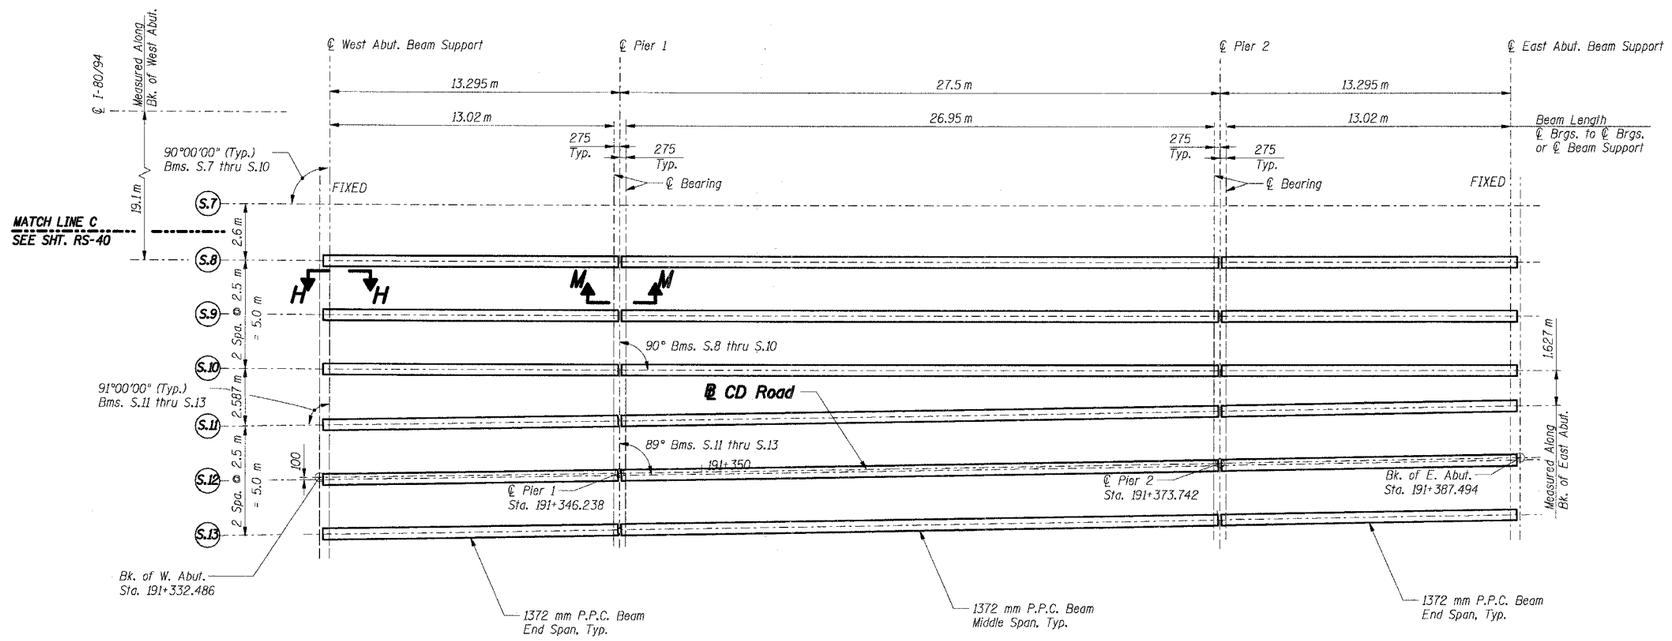

FRAMING PLAN

(FOR INFORMATION ONLY)

(CONSTRUCTED IN PREVIOUS CONTRACT 62110)

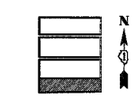

KEY PLAN

THIS SHEET FOR INFORMATION ONLY

Notes:

1. All dimensions are in millimeters (mm) except as noted.
2. For Section H-H, see Sht. RS-28.
3. For Section M-M, see Sht. RS-32.

SHT. RS-41 OF 70

REVISIONS	
NAME	DATE

ILLINOIS DEPARTMENT OF TRANSPORTATION
F.A.I. ROUTE 80/94 (KINGERY EXPRESSWAY)
EB & WB INSIDE LANES (MAINLINE) CONSTRUCTION
I-80/94 OVER RAILROAD AVENUE
STRUCTURE NO. 016-2792 STA. 6+025.000
SECTION 197T-121-R
COOK COUNTY

FRAMING PLAN - IV

DATE: 7/18/2005

DRAWN BY: PA
CHECKED BY: MJK

TENG

TENG & ASSOCIATES, INC.
ENGINEERS/ARCHITECTS/PLANNERS
CHICAGO, ILLINOIS

..\FP99R042A.DGN, ..\FP99W042A.DGN, ..\A99S0021.DGN, ..\FP99R042A.DGN, ..\HR99R022A.DGN, ..\SL99R042A.DGN
7-12-2005 16:25:51 T:\DOCUMENT\93750\STRUCT\DGN\FP73072A.DGN
1 2 
BA-ZEK.KJ